Site Plan Year 1

Site Plan Year 2

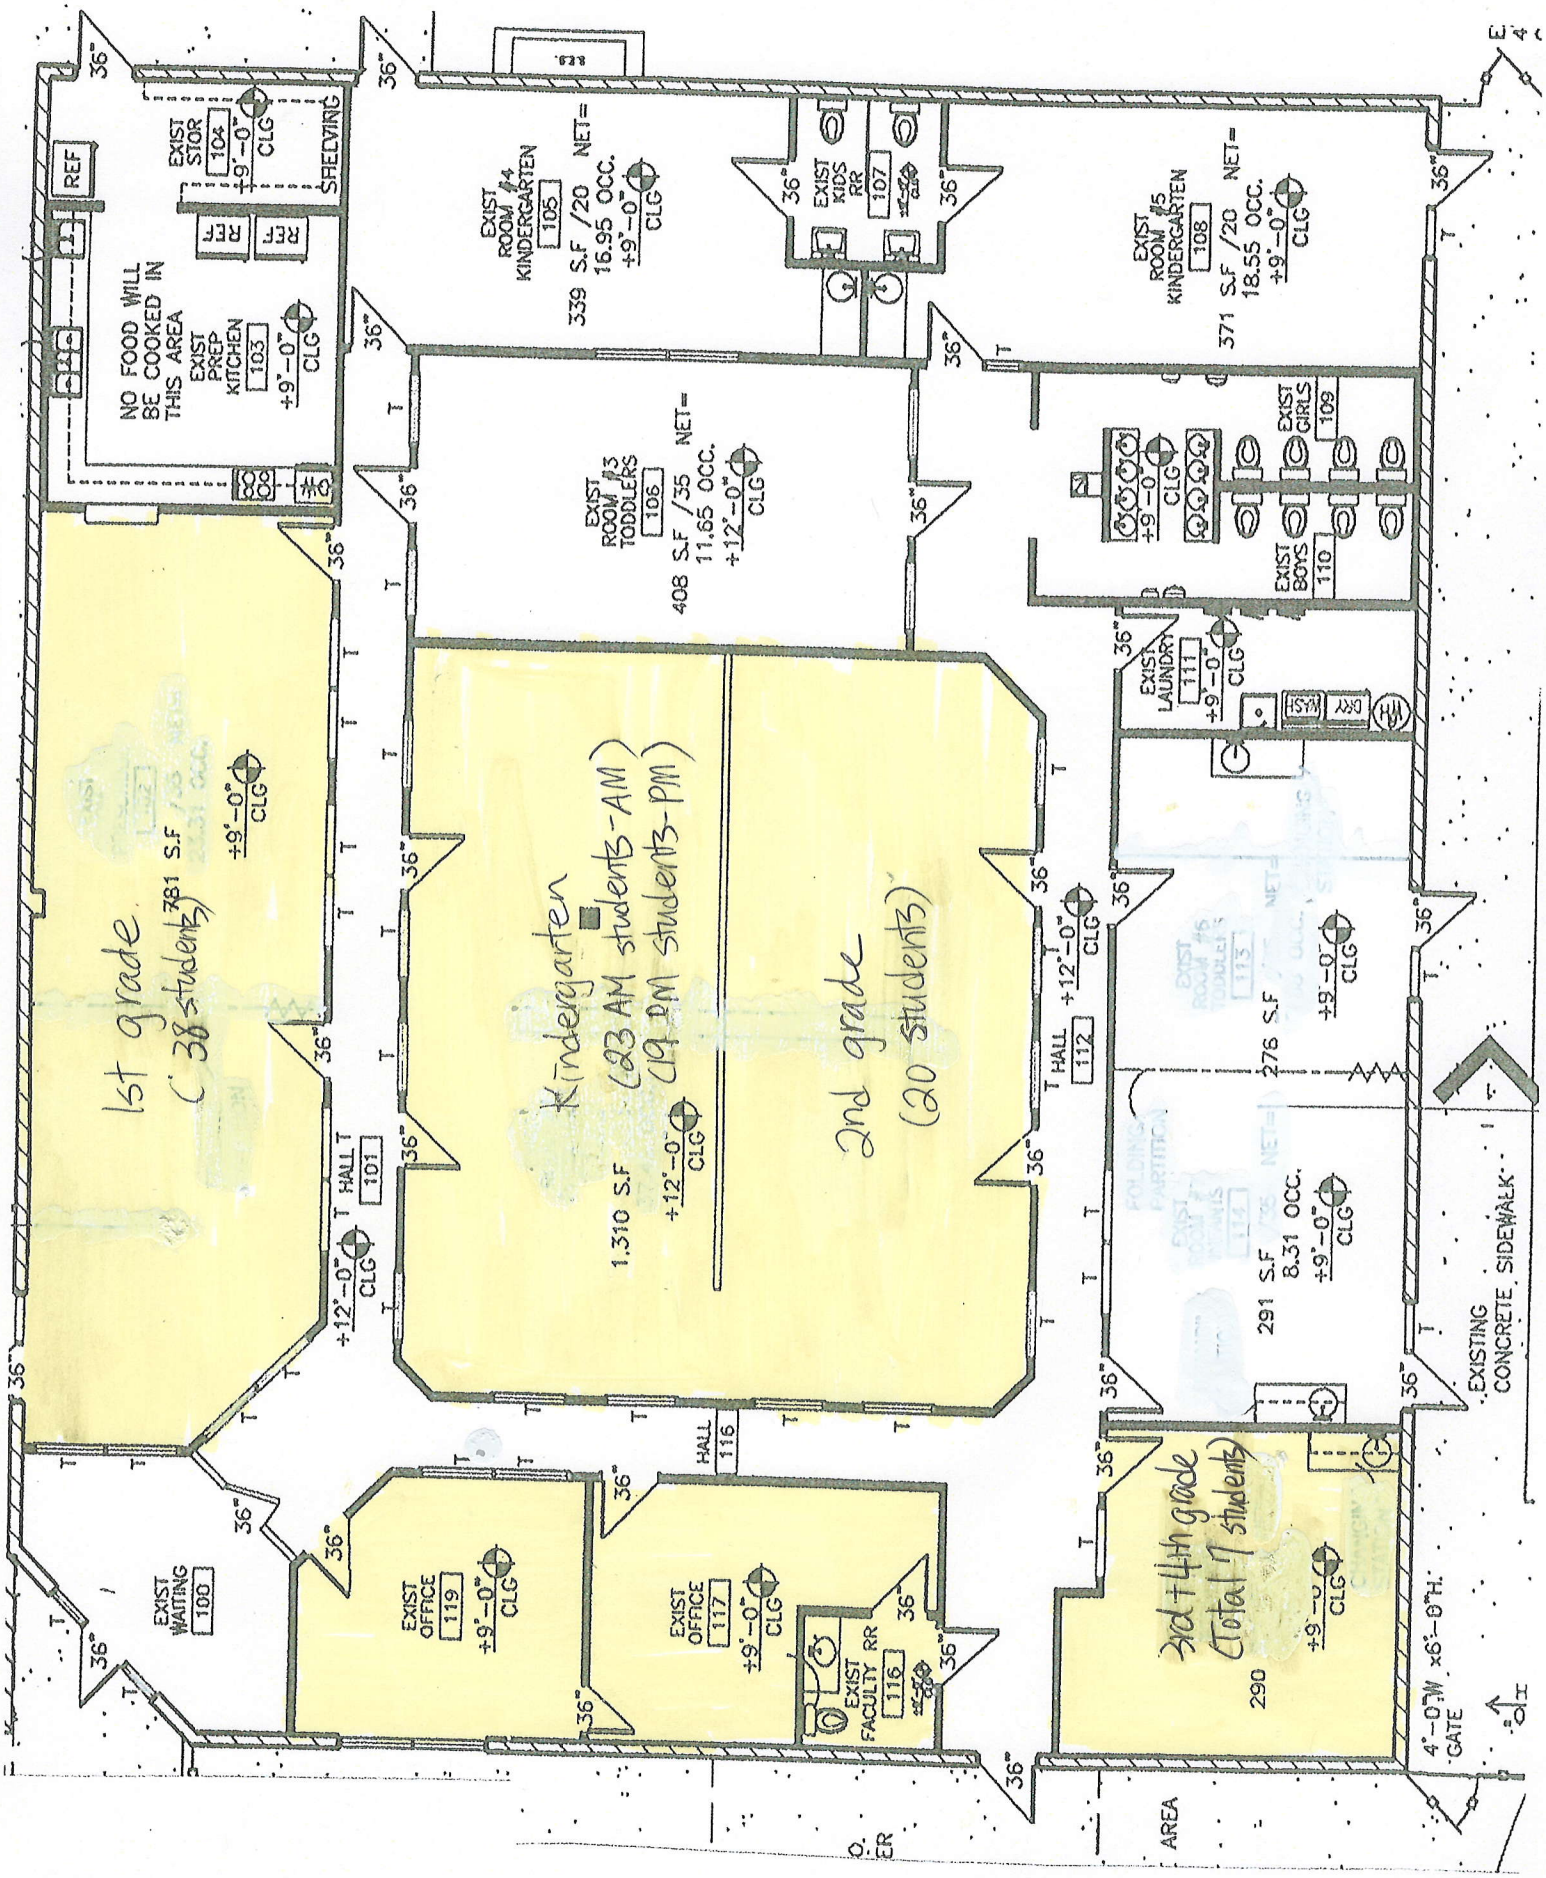

Site Plan Year 3

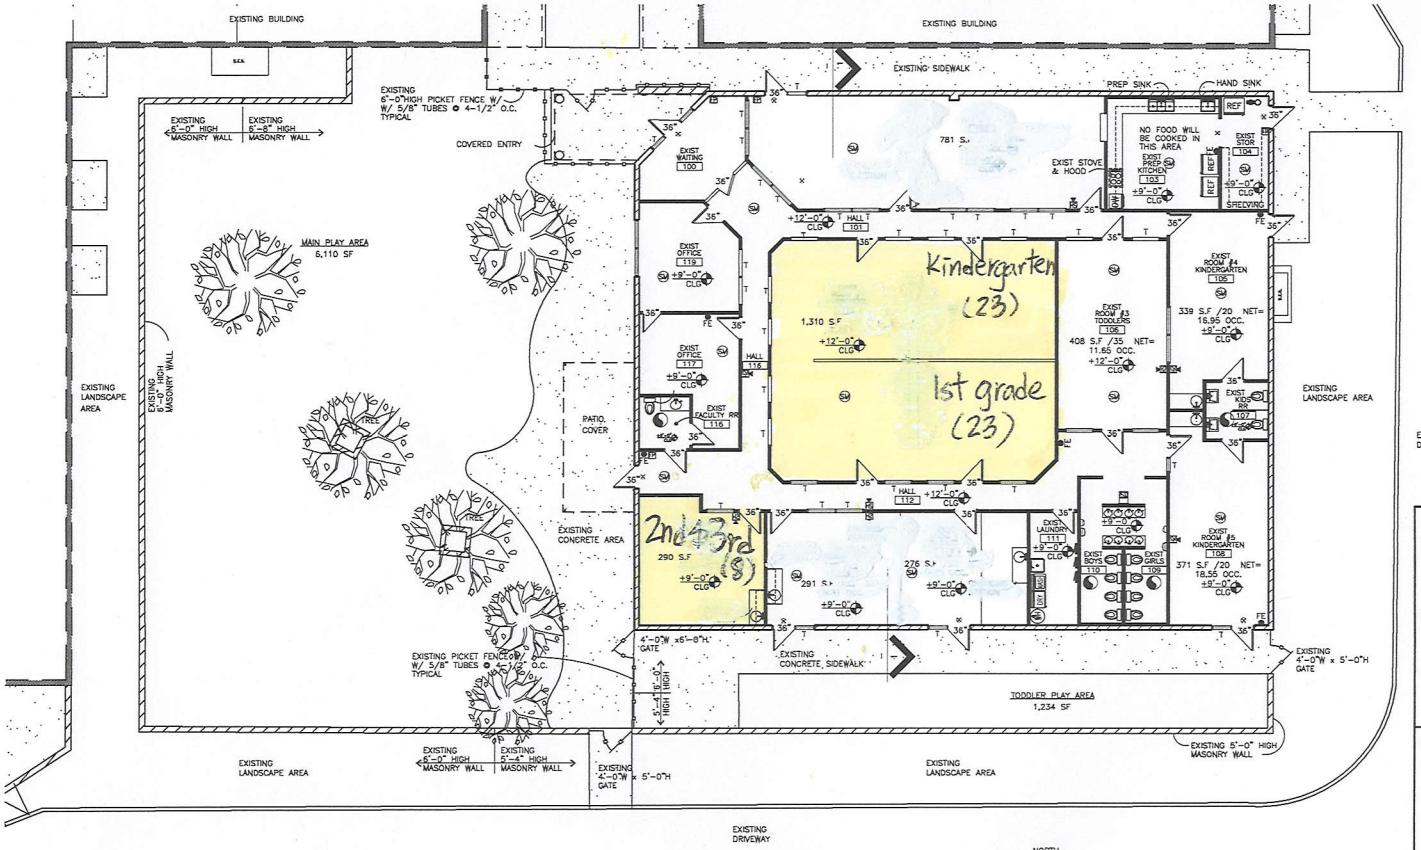

EXISTING FLOOR PLAN & PLAY AREA

SCALE: 1/8"=1'-0"

NORTH

0 4' 8' 16'

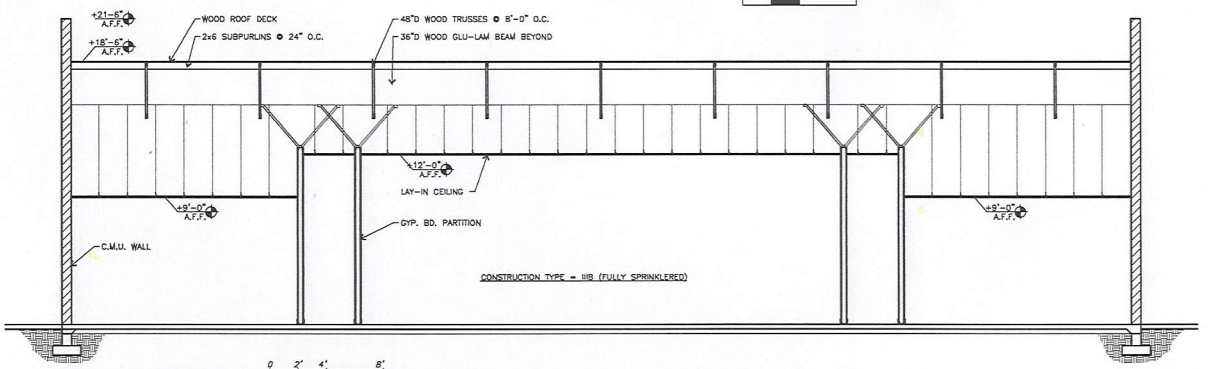

1 BUILDING SECTION

SCALE: 1/4"=1'-0"

0 2' 4' 8'

GENERAL NOTES

1. FINISHES–
   ROOMS 100,101,104,111,112,116
   PAINTED WALLS, VCT FLOOR, RUBBER BASE, LAY-IN CEILING
   ROOMS 102,105,106,108,113,114,115,117,118,119
   PAINTED WALLS, CARPETED FLOOR, RUBBER BASE, LAY-IN CEILING
   ROOMS 103,107,109,110,118
   FRP & PAINTED WALLS, VCT FLOOR, RUBBER BASE, LAY-IN CEILING
2. ALL INDOOR AREAS MEET THE REQUIREMENT FOR 30FC OF LIGHTING.

LEGEND

- EXISTING EXIT SIGN
- EXISTING FIRE PULL STATION
- EXISTING FIRE HORN STROBE
- EXISTING SMOKE DETECTOR
- EXISTING FIRE EXTINGUISHER
- EXISTING FIRE RISER
- EXISTING EXHAUST FAN

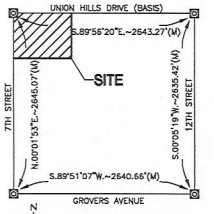

VICINITY MAP

N.T.S.

BRENT KLEINMAN ARCHITECT & PLANNER EXPRESSLY RESERVES THE COMMON LAW COPYRIGHT AND OTHER PROPERTY RIGHTS IN THESE PLANS. THESE PLANS ARE NOT TO BE CHANGED OR COPIED IN ANY FORM OR MANNER WHATSOEVER NOR ARE THEY TO BE ASSIGNED TO ANY THIRD PARTY WITHOUT FIRST OBTAINING WRITTEN PERMISSION AND CONSENT OF BRENT KLEINMAN ARCHITECT & PLANNER.

FACILITY FOR:

BEI BEI AMIGOS LANGUAGE PRESCHOOL

751 EAST UNION HILLS
PHOENIX, ARIZONA

Date: 06/25/2009
Job No:

No.	Revision	Date

brent kleinman architect & planner
5133 north central avenue, suite 227
phoenix, arizona 85012 (602) 561-6441
fax:(602) 943-7290 mobile:(602) 561-6441

REGISTERED ARCHITECT CERTIFICATE NO. 17642 BRENT KLEINMAN ARIZONA, U.S.A.

EXPIRES 6-30-11

A2.0