1 SK-1 **PROPOSED FLOOR PLAN LEVEL 1**
1/8" = 1'-0"

BASIS Schools Inc.

PRELIMINARY NOT FOR CONSTRUCTION

carhuff+cueva architects, llc
3149 e prince rd #151
tucson, arizona 85716
phone 520.577.4560
www.cca-az.com

NEW SCHOOL CAMPUS FOR:

BASIS SCHOOLS

11121 N. ORACLE RD.
ORO VALLEY, ARIZONA 85737

SCHEMATIC DESIGN

REVISION	DATE	DESCRIPTION	BY

PROJECT NO. OV13-0100

DATE DECEMBER 5, 2013

SCALE 1/8" = 1'-0" | DRAWN BY MKC

DRAWING TITLE PROPOSED FLOOR PLAN

DRAWING NUMBER SK-1

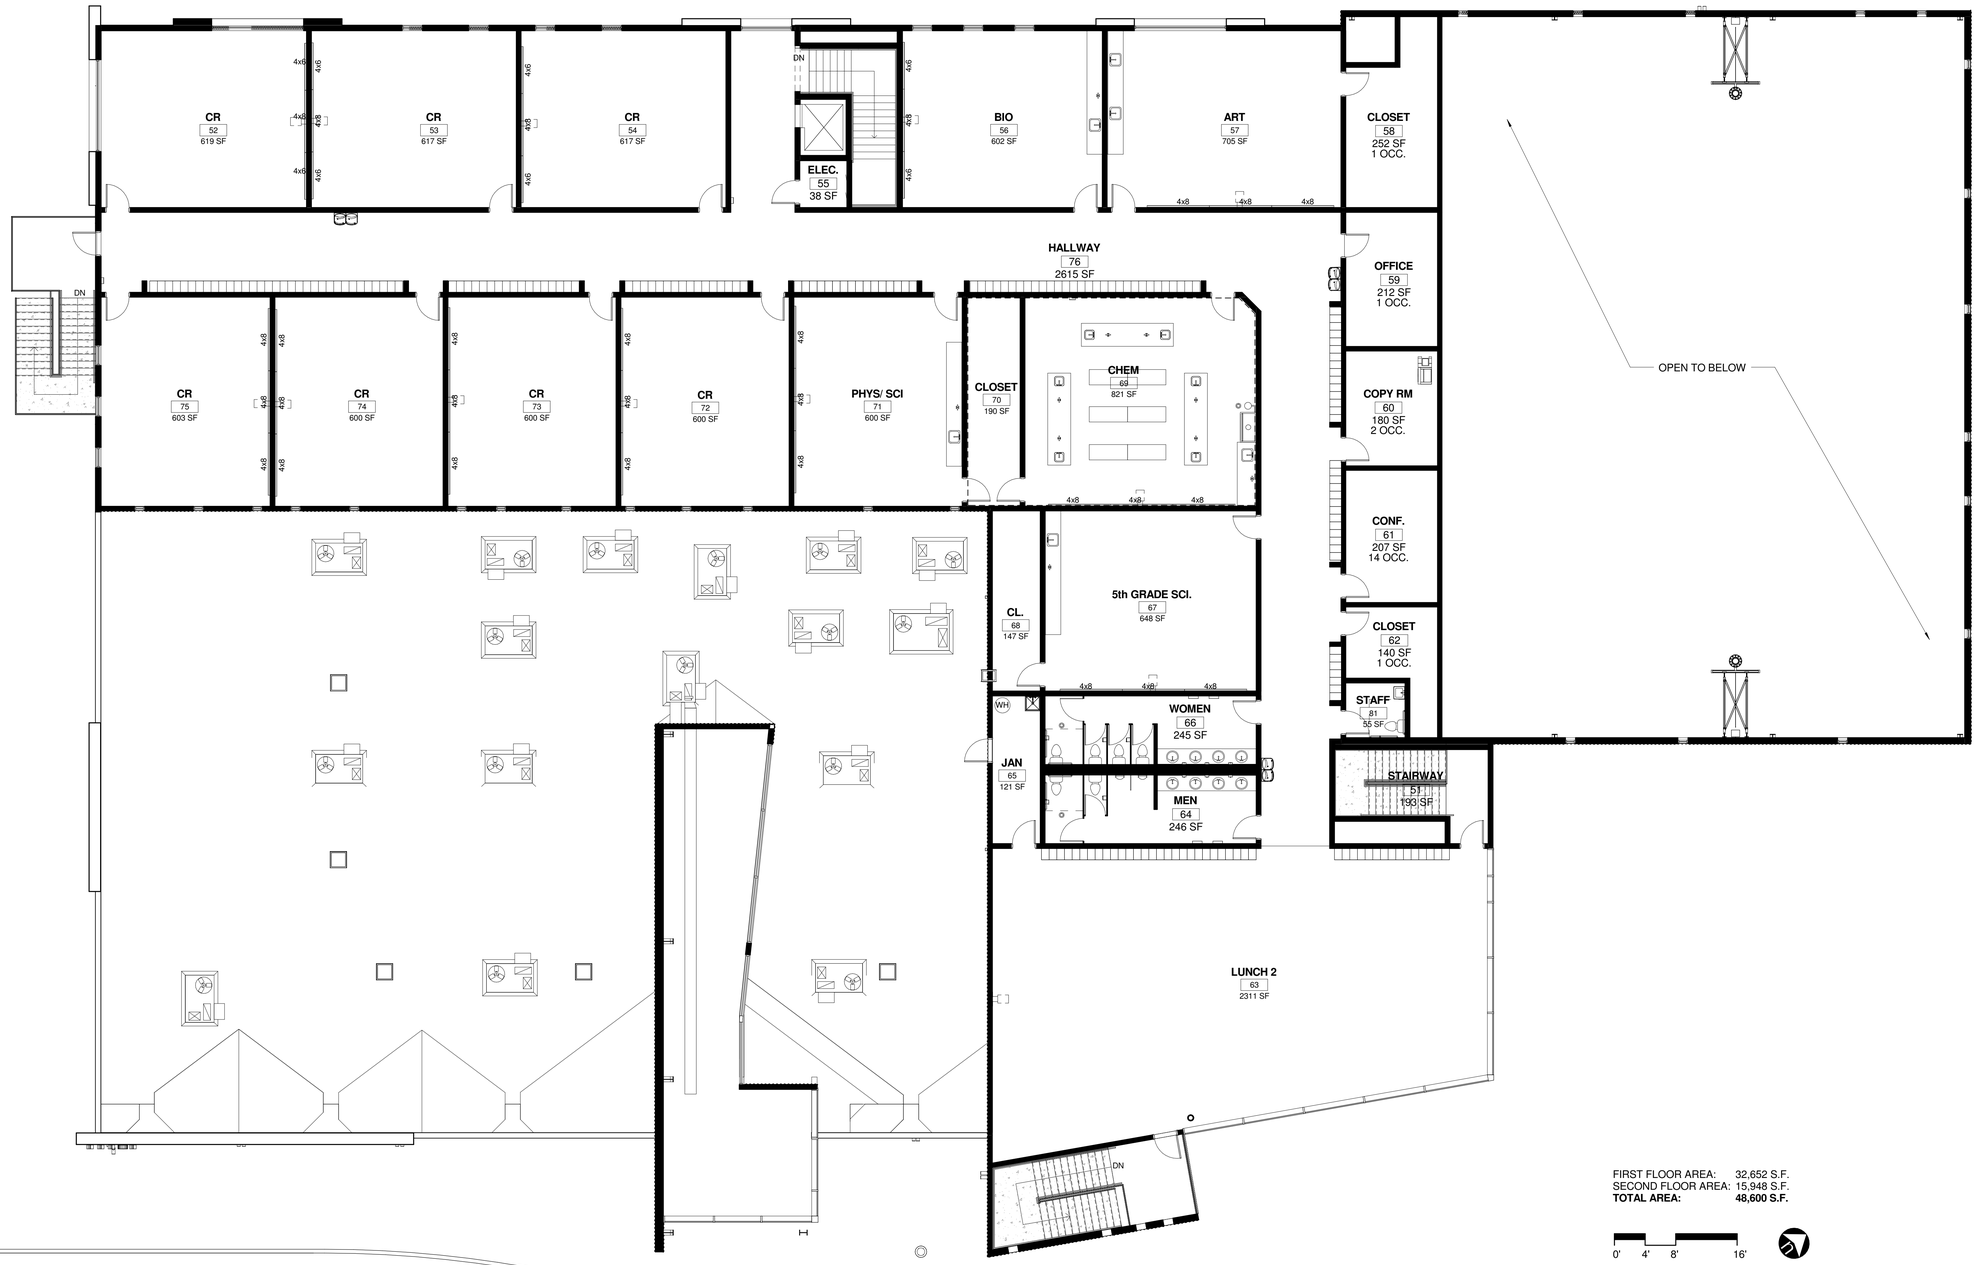

1 SK-2 **PROPOSED FLOOR PLAN LEVEL 2**
1/8" = 1'-0"

BASIS Schools Inc.

PRELIMINARY NOT FOR CONSTRUCTION

carhuff+cueva architects, llc
3149 e prince rd #151
tucson, arizona 85716
phone 520.577.4560
www.cca-az.com

NEW SCHOOL CAMPUS FOR:

BASIS SCHOOLS

11121 N. ORACLE RD.
ORO VALLEY, ARIZONA 85737

SCHEMATIC DESIGN

REVISION	DATE	DESCRIPTION	BY

PROJECT NO. OV13-0100

DATE DECEMBER 5, 2013

SCALE 1/8" = 1'-0" | DRAWN BY MKC

DRAWING TITLE PROPOSED FLOOR PLAN

DRAWING NUMBER SK-2