New School Site Notification Request

Charterholder Info

Charter Holder

Name:
American Leadership Academy, Inc.

CTDS:
07-87-25-000

Mailing Address:
2350 E Germann Rd Ste 26
Chandler, AZ 85286

› View detailed info

Representative

Name:
Glenn Way

Phone Number:
480-600-1028

Fax Number:
480-988-3212

Downloads

Download all files

Form Fields

Name of school
American Leadership Academy - Ironwood

Grade levels to be served

K
1st
2nd
3rd
4th
5th
6th
7th
8th
9th
10th
11th
12th

First day of Operation
08/10/2015

Physical Address
463 W Combs Rd
SanTan Valley, AZ 85141

Physical Phone Number
480-420-2101

Physical Fax Number
(No response)

Mailing Address
2350 E Germann Rd #24
Chandler, AZ 85286

Mailing Phone Number
480-420-2101

Mailing Fax Number
480-389-2073

Attachments

Board Minutes — **Download File**

Occupancy Documentation

Download File — Occupancy Compliance
Download File — Proposed Floorplan

Lease agreement or proof of purchase for facility — Download File

Copy of Fingerprint Clearance Card for school site administrator — Download File

Copy of liability insurance coverage — Download File

Narrative — Download File

Additional Information*
No documents were uploaded.

Signature

Charter Representative Signature
Glenn Way 10/11/2014

Enrollment Cap Notification Request

Charterholder Info

Charter Holder

Name:
American Leadership Academy, Inc.

CTDS:
07-87-25-000

Mailing Address:
2350 E Germann Rd Ste 26
Chandler, AZ 85286

› View detailed info

Representative

Name:
Glenn Way

Phone Number:
480-600-1028

Fax Number:
480-988-3212

Downloads

Download all files

Enrollment Cap

From:
4500

To:
7000

Attachments

Board Minutes — Download File

Additional Information*
No documents were uploaded.

Increase to Enrollment Cap Attachments

The following 2 attachments are only required if the enrollment cap is increasing.

Documentation that current facilities can accommodate requested capacity — Download File

Narrative describing the staffing changes and recruiting efforts that will be made to reach capacity — Download File

Signature

Charter Representative Signature
Glenn Way 10/11/2014

AMERICAN LEADERSHIP
ACADEMY

MEETING MINUTES

A Meeting of the Governing Board of
American Leadership Academy, Inc.
held at
2350 E Germann Rd #24
Chandler, AZ 85286
On September 9th, 2014
3:00pm

A. Roll Call

Glenn Way – Present
Paul Sinclair – Present
Jeremy Christensen – Present

B. Invocation

C. Call to Public:

This is the time for the public to comment. Members of the Board may not discuss items that are not specifically identified on the agenda. Therefore, pursuant to A.R.S. §38-431.01(H), action taken as a result of public comment will be limited to directing staff to study the matter, responding to any criticism, or scheduling the matter for further consideration and decision at a later date.

No member of public in attendance.

D. STEM Honors Program

Mr. Way made the motion to table the adoption of the program to enable ALA Executive team debate. Mr. Sinclair seconded the motion and it passed unanimously.

E. Christmas Break, Return Date

Mr. Way made the motion to maintain the previous vote to return to school on Monday, January 5th. Mr. Christensen seconded and the vote passed unanimously.

F. Dual Enrollment with Online Schools

Mr. Christensen made the motion to postpone adoption of a policy pending further clarification from the state. Mr. Sinclair seconded the vote and it passed unanimously.

G. Course Fees & Fundraiser Policy Adoption

Mr. Way made to motion to not adopt the Course Fee & Fundraiser Policy as presented and send it back to the ALA Executive Counsel for further discussion and revision. Mr. Christensen seconded the motion and it passed unanimously.

H. Creation or Modification of Fees.

Mr. Way made the following motion: I move that we adopt the following policy in relation to the creation and modification of fees. The Governing Board of American Leadership Academy is the only body authorized to create or modify fees, fines, or other monetary assessments at any campus within the American Leadership Academy network of schools. Administrators, teachers, or other employees who create, modify, or levy fees, fines, or other monetary assessments without the express consent of the ALA Governing Board are in violation of this policy and subject to disciplinary action up to and including termination of employment. Mr. Sinclair seconded the motion and it passed unanimously.

I. CTE Course Grade Weights

Mr. Christensen made the following motion: I move to alter the grade weightings of CTE elective courses to be 70% Assessment, 20% Homework, and 10% Classwork. Mr. Sinclair seconded the motion and it passed unanimously.

J. Employee Handbook

Mr. Christensen distributed a copy of the most recent employee handbook to the remaining members of the Board. Each member of the Board will conduct a thorough review of the handbook and provide feedback for improvement and alterations.

K. Site Expansion & Enrollment Cap Increase for 2015-16 School Year

Mr. Sinclair made the following motion: I move to approve the addition of a K-12 campus in the region surrounding the cross streets of Ironwood and Pecos in San Tan Valley, AZ. Pursuant to this request, I also move that we petition the Arizona Board for Charter Schools for a new site request and an enrollment cap increase of 2500 students (raising the overall enrollment cap to 7000 students). I further move that we authorize Mr. Glenn Way to represent the interests of American Leadership Academy in relation to this matter and give him all rights necessary to sign for and in behalf of the organization for the purposes of

securing educational facilities for the additional site. Mr. Christensen seconded the motion and it passed unanimously.

L. Adjournment

AMERICAN LEADERSHIP
ACADEMY

New Site Notification Request Narrative

American Leadership Academy, Inc. hereby petitions the Arizona State Board for Charter Schools for the addition of a new school site to be located in San Tan Valley, AZ. This request is made in conjunction with a request for an enrollment cap increase from 4500 students to 7000 students.

Timeline

It is the intent of American Leadership Academy to open the proposed campus in time for the 2015-16 school year. Figure 1, below, shows the anticipated enrollment by grade level for the first three years of operation.

FIGURE 1: ENROLLMENT BY GRADE LEVEL			
Grade	**Year 1**	**Year 2**	**Year 3**
	Enrollment	Enrollment	Enrollment
Half KG	44	44	44
Full KG	44	44	44
1	112	112	112
2	120	120	120
3	90	120	120
4	90	90	120
5	90	90	90
6	60	90	90
7	180	240	300
8	180	240	300
9	240	300	300
10	240	300	300
11	120	180	240
12	120	150	240
K-6 Enrollment	650	710	740
7-8 Enrollment	360	480	600
9-12 Enrollment	720	930	1080
Total Enrollment	**1730**	**2120**	**2420**

American Leadership Academy is no stranger to growth. The current leadership assumed responsibility of the school in 2009 with only 180 students in attendance. Since then, the school has grown to just under 4200 students spread over six campuses.

Figure 2, below, provides a simplified expansion plan for the addition of the proposed campus.

FIGURE 2: EXPANSION PLAN			
Action	Steps	Timeline	Responsible Party
1. Obtain Authorization for Expansion			
	A. Review ASBCS Dashboard for PY performance indicators	Dashboards released September 8, 2014. Review complete same day.	Curriculum Director & Business Manager
	B. Create a DSP for any campus not obtaining "meets" or higher on ASBCS Dashboard.	Began August 2014 in anticipation of decreased performance at the Mesa Campus. Complete by Sep 22, 2014.	Curriculum Director
	C. Complete Site Notification Request	Due September, 2014	Business Manager
	D. Complete Enrollment Cap Notification Request	Due September, 2014	Business Manager
	E. Attend ASBCS Board Meeting, verify approval	TBD	ASBCS Staff, ALA Staff
2. Secure Adequate Educational Facilities			
	A. Locate site for new campus	Complete Sep 1, 2014	ALA Executive Team
	B. Engage Developer & Lenders for design & construction of facility	Complete by Oct 1, 2014	ALA Executive Team
	C. Sign facility lease agreement	Complete by Oct 1, 2014	ALA Executive Team
	D. Design Facilities	September 2014 through December 2014	ALA Executive Team & Developer
	E. Obtain facility funding	September 2014 through November 2014	ALA Executive Team & Developer
	F. Begin facility construction	January, 2015	Developer
	G. Complete Facility Construction	July 1, 2015	Developer
	H. Ensure "E" Occupancy and Fire Marshal Inspection.	July 1, 2015	ALA Executive Team & Developer

3. Staffing			
	A. Complete Staffing Plan for New Campuses.	Complete by September, 2014	ALA Executive Team
	B. Determine New Director for K-12 Campus	Complete by September, 2014	ALA Executive Team
	D. Begin Recruitment Drive for remaining administrators and instructional staff. (Post jobs on ALA website, ADE Board, and other employment boards.	January, 2015	ALA Executive Team
	E. Attend Hillsdale College Classical School Job Fair	February 26-28, 2015	Executive Director & Human Resources
	F. Finalize Assistant Director selection	March, 2015	ALA Executive Team
	G. Have booth at UT Statewide Teacher Fair, North	March 18, 2015	Executive Director & Human Resources
	H. Have booth at UT Statewide Teacher Fair, 2015	March 19, 2015	Executive Director & Human Resources
	I. Have booth at U of A Education Career Fair	April 17, 2015	Executive Director & Human Resources
	J. Have booth at Great AZ Teach-In Job Fair	April 25, 2015	Executive Director & Human Resources
4. Business & Logistics			
	Create Start-Up Budget	September, 2014	Business Manager & CFO
	Create 3-Year Budget	September, 2014	Business Manager & CFO
	Order Furniture, Fixtures, & Equipment	March, 2015	Business Manager & CFO
	Order textbooks & Instructional Supplies	April, 2015	Curriculum Director & CFO
5. Professional Development			
	Create PD Plan for K-6 Curriculum	Finalize by January, 2015	Curriculum Director & CEO
	Create PD Plan for 7-12 Curriculum	Finalize by January, 2015	Curriculum Director & CEO

	Create PD Plan for policies & procedures	Finalize by January, 2015	Curriculum Director & CEO
	Create PD Plan for technology including SMS, Galileo Assessments, Google Apps for Ed, etc.	Finalize by January, 2015	Curriculum Director & CEO
	Create PD Plan for Director	Finalize by January, 2015	Curriculum Director & CEO
	Create PD Plan for Ast. Director	Finalize by January, 2015	Curriculum Director & CEO
	Create PD Plan for Office Staff	Finalize by January, 2015	Curriculum Director & CEO
	Create PD Plan for support personnel	Finalize by January, 2015	Curriculum Director & CEO
6. Marketing & Enrollment			
	Launch new ALA Website	August, 2014	CIO
	Release RFP for professional marketing organizations.	September, 2014	CEO
	Evaluate marketing proposals	October – November, 2014	ALA Executive Team
	In conjunction with selected provider, create a marketing plan for enrollment drive	November – December, 2014	ALA Executive Team
	Launch new online enrollment portal	January, 2015	Business Manager
	Launch 2015 Re-Enrollment Drive	January, 2015	ALA Executive Team
	Launch 2015 Enrollment Drive	February, 2015	ALA Executive Team
	Execute marketing plan initiatives TBD	February – July, 2015	All Staff

Organizational Capacity

Growth presents many challenges to an organization. ALA is familiar with these challenges and has worked ardently to put an organizational structure in place capable of dealing with these challenges in a proactive manner. Our efforts include the hiring of several new key personnel including a new CEO, CFO, and Business Manager. Additionally, several new administrative FTEs have been added to monitor organizational compliance and Human Resource Management.

As always, ALA remains dedicated to educational excellence and was rated an "A" District by the Arizona Department of Education for 2014. Additionally, ALA was ranked as the 33rd top performing school district in the state, placing it within the top 10% of schools within the state. ALA maintains extensive professional development and evaluation programs aimed and improving teacher efficacy and student performance. These efforts are augmented by ongoing assessment and analysis to ensure necessary adjustments are made in a timely manner. District pacing maps have been created in conjunction with instructional staff and are evaluated on a weekly basis to ensure proper pacing to cover the required standards.

In anticipation of the addition of this new campus, ALA is already preparing for the large administrative effort necessary to recruit, interview, hire, and train the staff necessary for the new campuses. Staffing, recruitment, and professional development plans are already in development for immediate execution, pending ASBCS approval of the applicable notification requests. These efforts are being facilitated through the use of software designed to leverage administrative capacity. These programs permit online recruitment management and the enrollment, delivery, and tracking of professional development.

To ensure strong administration at the new campus, ALA intends to move Arch Archunde, our current Executive Director, to the campus as the lead administrator. Mr. Archunde has extensive leadership experience both inside and outside of education and has demonstrated strong leadership capacity. Mr. Archunde has experience with the challenges associated with opening new campuses and has demonstrated extraordinary ability to build faculty and community support in these situations for the benefit of both the organization and its stakeholders.

To help maintain focus on our core competencies, ALA has engaged several professional marketing firms to assist in the enrollment efforts necessary to fill the new campuses. This ensures that enrollment goals are achieved without excessively detracting from the organizational capacity of existing ALA administrative staff. ALA already has a good presence in the target market, which will help facilitate enrollment efforts.

Financially, ALA has undergone extensive financial reform over the last several months to ensure the organization's financial viability far into the future. These efforts, led by our new CFO, include the application of managerial accounting techniques to identify, measure, and control organizational cost drivers. With tighter controls and visibility into all aspects of the organization, we are financially prepared to resume growth.

Funding for the construction of the facility is the responsibility of ALA's facility developer from whom ALA will lease the facility. In conjunction with the development, design, and construction of the facility, the developer will also include the cost of some necessary start-up furniture, fixtures, and equipment as well as

delay the commencement of facility payments until November, 2015 to provide the school the opportunity to use state funding received during the first months of school to offset start-up costs.

Conclusion

American Leadership Academy is requesting an enrollment cap increase to 7000 students in conjunction with the request for two additional sites. This expansion is necessary to meet stakeholder demand as well as the organization's long-term goals.

With the extensive experience dealing with growth and the added administrative capacity obtained over the last year, ALA is prepared for the challenges that growth provides.

Arizona State Board for Charter Schools

Occupancy Compliance Assurance and Understanding

The Arizona State Board for Charter Schools ("ASBCS"), at a meeting held on June 8, 2009, approved a revised policy that requires new and existing charter holders to submit a copy of a valid certificate of occupancy and current fire marshal inspection report for each location where educational services will be provided prior to the initiation of state equalization payments.

The ASBCS will request that the Arizona Department of Education ("ADE") withhold state equalization assistance payments for 1) new charter schools that have signed a charter contract, 2) new school sites under existing charter contracts, and 3) school sites under existing charter contract moving from one location to another until the school has submitted valid copies of the required certificate of occupancy and current fire marshal inspection report for the new educational facility.

Once the ASBCS office has verified that the appropriate documents for each location have been received, the ASBCS office will notify the school and the ADE School Finance Unit's Charter School Payment Manager that the school is eligible for payment. The ADE School Finance Unit will mark the school eligible for payment and a payment will generate in the next payment cycle if all other requirements of ADE School Finance have been met. Schools eligible for payment by the 20th of any month will generate a payment for the next month's payment cycle. Schools marked eligible after the 20th of any month will not generate a payment in next month's payment cycle. No off-system payments will be made.

By signing below, I understand the Board's policy and that I am required to submit an educational use Certificate of Occupancy and a current fire marshal inspection report to the ASBCS office for each of our school facilities. These documents must be verified by the ASBCS office prior to occupancy of the building and prior to receipt of equalization payments for students enrolled at this site.

I acknowledge that if these documents are not submitted prior to occupancy, the school's opening date may be postponed and/or the Board may take action as allowed by statute and the charter contract.

American Leadership Academy - Ironwood

Charter Holder Charter School

Charter Representative Date 9/22/14

CERTIFICATE OF LIABILITY INSURANCE

DATE (MM/DD/YYYY) 09/19/2014

THIS CERTIFICATE IS ISSUED AS A MATTER OF INFORMATION ONLY AND CONFERS NO RIGHTS UPON THE CERTIFICATE HOLDER. THIS CERTIFICATE DOES NOT AFFIRMATIVELY OR NEGATIVELY AMEND, EXTEND OR ALTER THE COVERAGE AFFORDED BY THE POLICIES BELOW. THIS CERTIFICATE OF INSURANCE DOES NOT CONSTITUTE A CONTRACT BETWEEN THE ISSUING INSURER(S), AUTHORIZED REPRESENTATIVE OR PRODUCER, AND THE CERTIFICATE HOLDER.

IMPORTANT: If the certificate holder is an ADDITIONAL INSURED, the policy(ies) must be endorsed. If SUBROGATION IS WAIVED, subject to the terms and conditions of the policy, certain policies may require an endorsement. A statement on this certificate does not confer rights to the certificate holder in lieu of such endorsement(s).

PRODUCER
Holmes Murphy & Associates
12712 Park Central Dr., Suite 100
Dallas, TX 75251
Aaron Zetterower
1-214-363-4433

CONTACT NAME: Anne Felps
PHONE (A/C, No, Ext):
FAX (A/C, No):
E-MAIL ADDRESS: afelps@holmesmurphy.com

INSURER(S) AFFORDING COVERAGE	NAIC #
INSURER A : CATLIN INS CO	19518
INSURER B :	
INSURER C :	
INSURER D :	
INSURER E :	
INSURER F :	

INSURED
American Leadership Academy
2350 E. Germann Rd., Suite 24
Chandler, AZ 85286

COVERAGES **CERTIFICATE NUMBER:** 41512536 **REVISION NUMBER:**

THIS IS TO CERTIFY THAT THE POLICIES OF INSURANCE LISTED BELOW HAVE BEEN ISSUED TO THE INSURED NAMED ABOVE FOR THE POLICY PERIOD INDICATED. NOTWITHSTANDING ANY REQUIREMENT, TERM OR CONDITION OF ANY CONTRACT OR OTHER DOCUMENT WITH RESPECT TO WHICH THIS CERTIFICATE MAY BE ISSUED OR MAY PERTAIN, THE INSURANCE AFFORDED BY THE POLICIES DESCRIBED HEREIN IS SUBJECT TO ALL THE TERMS, EXCLUSIONS AND CONDITIONS OF SUCH POLICIES. LIMITS SHOWN MAY HAVE BEEN REDUCED BY PAID CLAIMS.

INSR LTR	TYPE OF INSURANCE	ADDL INSR	SUBR WVD	POLICY NUMBER	POLICY EFF (MM/DD/YYYY)	POLICY EXP (MM/DD/YYYY)	LIMITS	
A	GENERAL LIABILITY	X	X	CNDAZEPP18743	08/27/14	08/27/15	EACH OCCURRENCE	$ 1,000,000
	X COMMERCIAL GENERAL LIABILITY						DAMAGE TO RENTED PREMISES (Ea occurrence)	$ 100,000
	CLAIMS-MADE X OCCUR						MED EXP (Any one person)	$ 5,000
							PERSONAL & ADV INJURY	$ 1,000,000
							GENERAL AGGREGATE	$ 3,000,000
	GEN'L AGGREGATE LIMIT APPLIES PER:						PRODUCTS - COMP/OP AGG	$ 3,000,000
	POLICY PRO-JECT LOC							$
A	AUTOMOBILE LIABILITY	X	X	CNDAZCAP18744	08/27/14	08/27/15	COMBINED SINGLE LIMIT (Ea accident)	$ 1,000,000
	X ANY AUTO						BODILY INJURY (Per person)	$
	ALL OWNED AUTOS / SCHEDULED AUTOS						BODILY INJURY (Per accident)	$
	HIRED AUTOS / NON-OWNED AUTOS						PROPERTY DAMAGE (Per accident)	$
								$
A	X UMBRELLA LIAB X OCCUR			CNDAZEXL18746	08/27/14	08/27/15	EACH OCCURRENCE	$ 5,000,000
	EXCESS LIAB CLAIMS-MADE						AGGREGATE	$ 5,000,000
	DED X RETENTION $ 10,000							$
	WORKERS COMPENSATION AND EMPLOYERS' LIABILITY Y / N	N / A					WC STATU-TORY LIMITS / OTH-ER	
	ANY PROPRIETOR/PARTNER/EXECUTIVE OFFICER/MEMBER EXCLUDED? (Mandatory in NH)						E.L. EACH ACCIDENT	$
	If yes, describe under DESCRIPTION OF OPERATIONS below						E.L. DISEASE - EA EMPLOYEE	$
							E.L. DISEASE - POLICY LIMIT	$
A	Employee Theft			CNDAZEPP18743	08/27/14	08/27/15		250,000
A	Educators Legal Liab/ D&O			CNDAZELL18745	08/27/14	08/27/15	Each Clm/ Agg	1M/2M

DESCRIPTION OF OPERATIONS / LOCATIONS / VEHICLES (Attach ACORD 101, Additional Remarks Schedule, if more space is required)

CERTIFICATE HOLDER

Sample Certificate
12712 Park Central Dr. Ste 100
Dallas, TX 75251
USA

CANCELLATION

SHOULD ANY OF THE ABOVE DESCRIBED POLICIES BE CANCELLED BEFORE THE EXPIRATION DATE THEREOF, NOTICE WILL BE DELIVERED IN ACCORDANCE WITH THE POLICY PROVISIONS.

AUTHORIZED REPRESENTATIVE

© 1988-2010 ACORD CORPORATION. All rights reserved.

LETTER OF INTENT FOR LEASE – COMMERICAL REAL ESTATE

For the property located (approximately) at

463 W Combs Rd, San Tan Valley, AZ 85141

The following summarizes the basic nonbinding terms and conditions upon which Tenant would be interested in entering a lease;

Disclaimer: The suggested terms and conditions herein are intended to serve as a proposed basis for the preparation of a lease agreement. It is expressly understood that the terms and conditions are not all inclusive but merely an outline of some of the basic business terms to be incorporated into a first draft of lease. It is further expressed that neither Tenant nor Landlord will be under a legally binding obligation to the other until a lease agreement, acceptable to both parties, has been prepared, negotiated and executed. If the terms and conditions are acceptable to Landlord, please have their representative sign below. Landlord will then prepare a lease agreement for Tenant's review and approval within ten (10) business days after the date of execution of this Letter of Intent.

PROPOSED TENANT: American Leadership Academy, Inc.

PROPOSED LANDLORD LEGAL NAME/ENTITY: Schoolhouse Development, LLC.

LEASED PREMISES: Educational Facilities to be located at the approximate address of

463 W Combs Rd,
San Tan Valley, AZ 85141

SQUARE FOOTAGE: Approximately 210,000 Rentable Square Feet

LEASE COMMENCEMENT DATE: July 1, 2015

TENANT'S OCCUPANCY DATE: July 1, 2015

LENGTH OF LEASE TERM: 20 Years, 0 Months

INITIAL BASE RENT: $2,600,000 Per Year, to be adjusted based on facility construction cost.

THIS LOI IS SUBMITTED SOLELY AS AN INDUCEMENT TO NEGOTIATE IN GOOD FAITH. NOTHING CONTAINED HEREIN SHALL BE CONSTRUED AS CONSTITUTING A BINDING LEASE. AS WITH ANY LEGAL DOCUMENT, THE PARTIES ARE URGED TO SEEK LEGAL COUNSEL.

TENANT AGREED UPON BY:

Glenn Way
Type/Print Name

Glenn L Way
Signature

9.24.2014
Dated

LANDLORD AGREED UPON BY:

Signature

9/24/14
Date

American Leadership Academy - Ironwood
Proposed Campus
Building A Planned Capacity: 780 Students
Building B Planned Capacity: 1485 Students
Building C Planned Capacity: 450 Students
Total Planned Capacity: 2715 Students

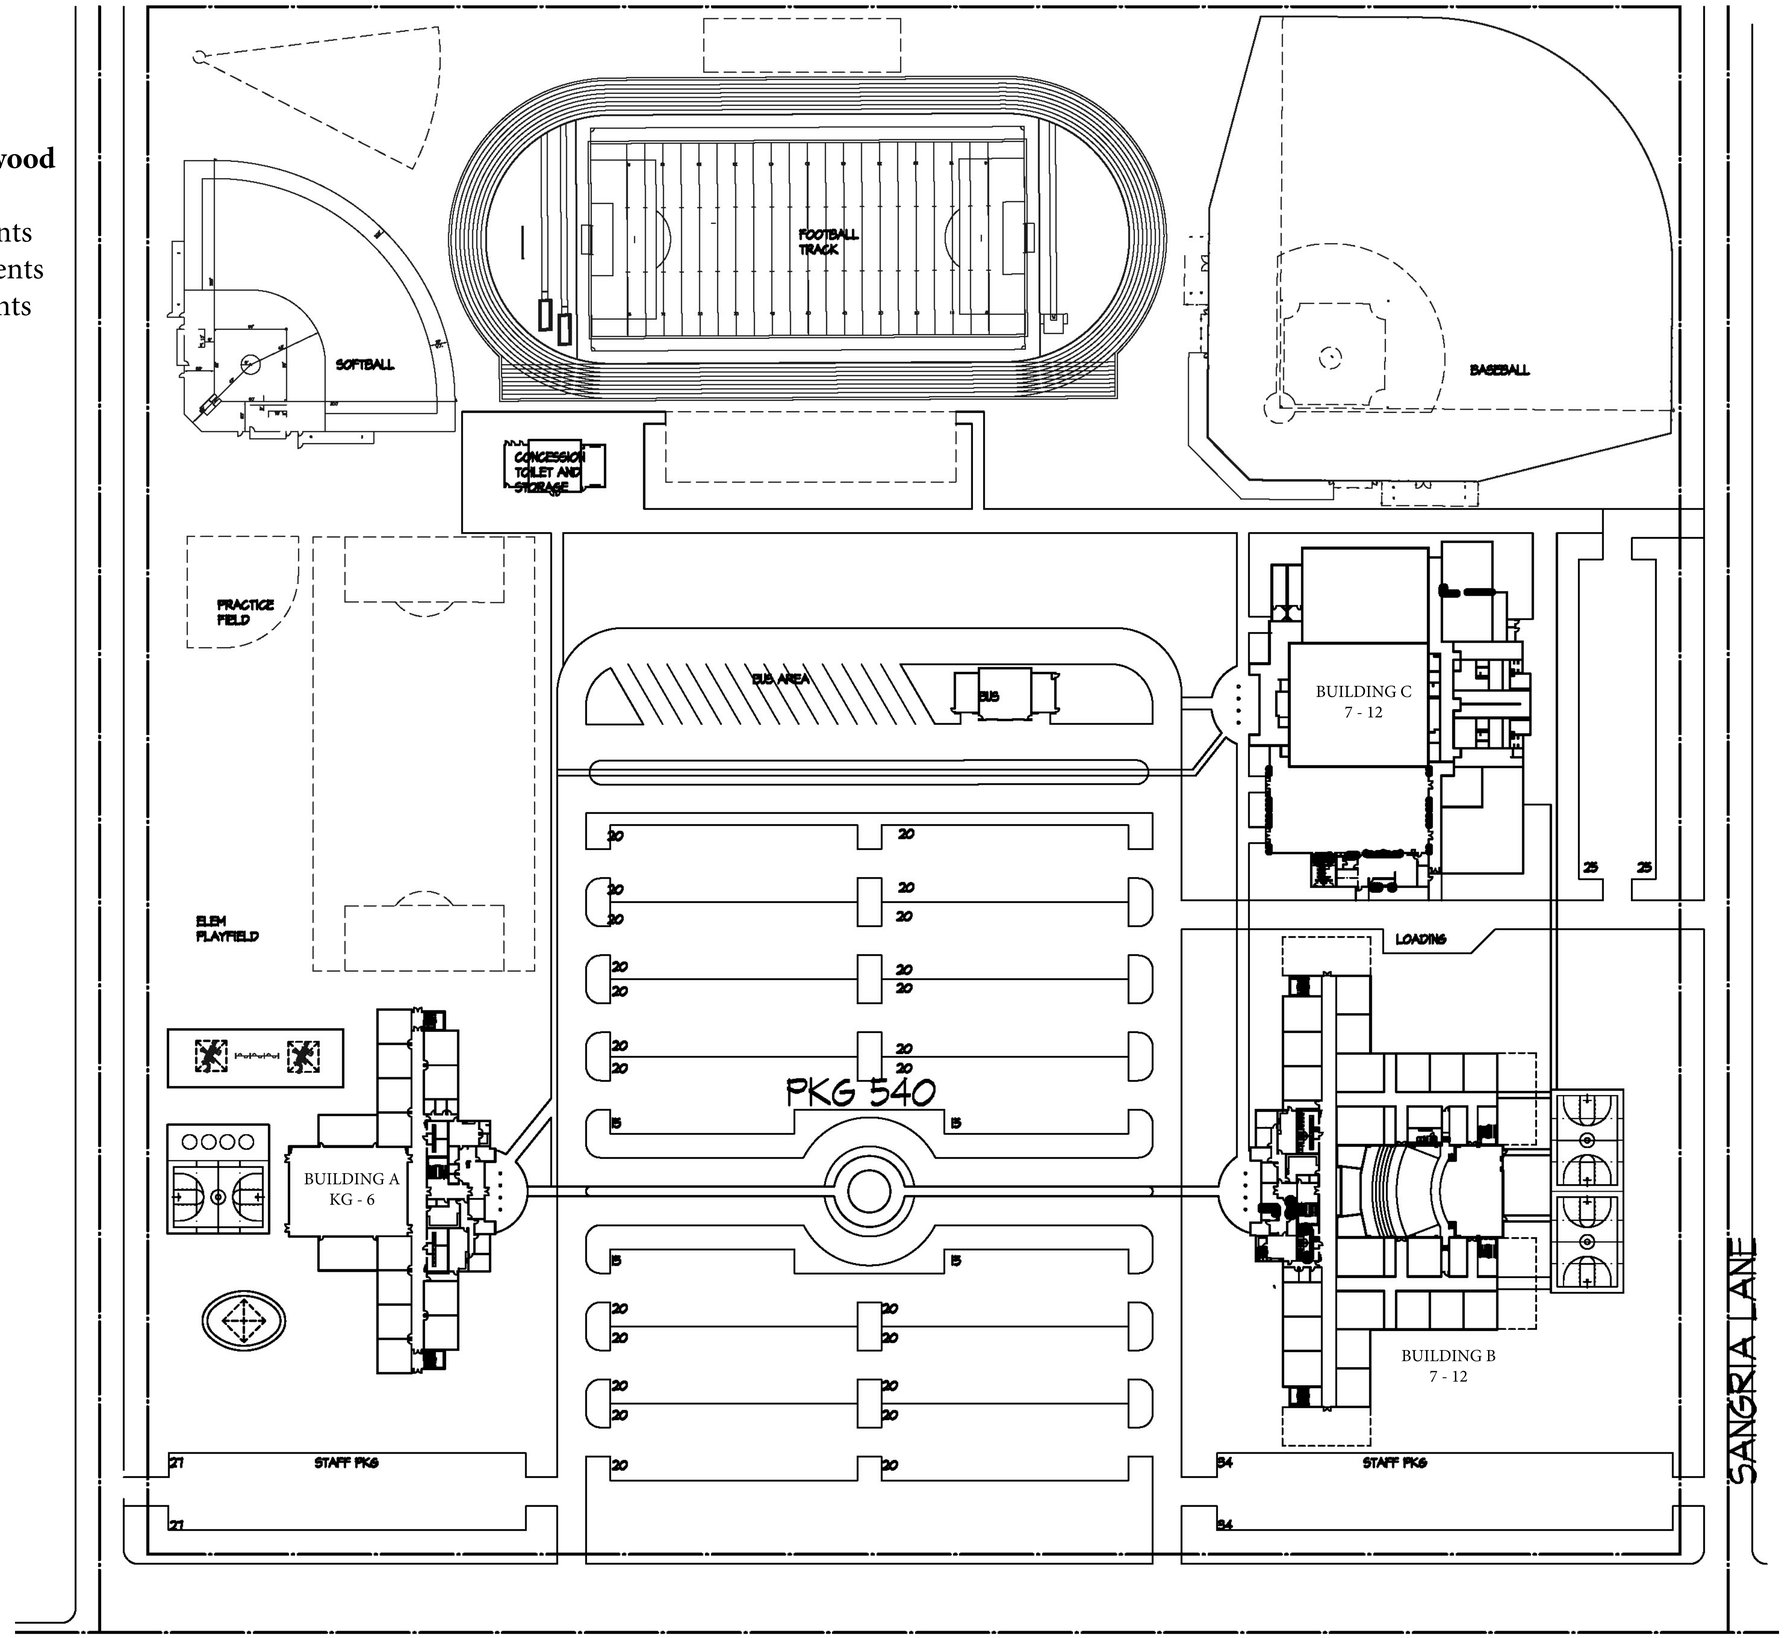

SITE PLAN - OPTION 1

ALA IRONWOOD ELEMENTARY & HIGH SCHOOL

ALA SCHOOLS
Project # 9114357.00 09/04/14

LEARNING PLACES & GROWING SPACES

Emc2 Architects ■ Planners, PC

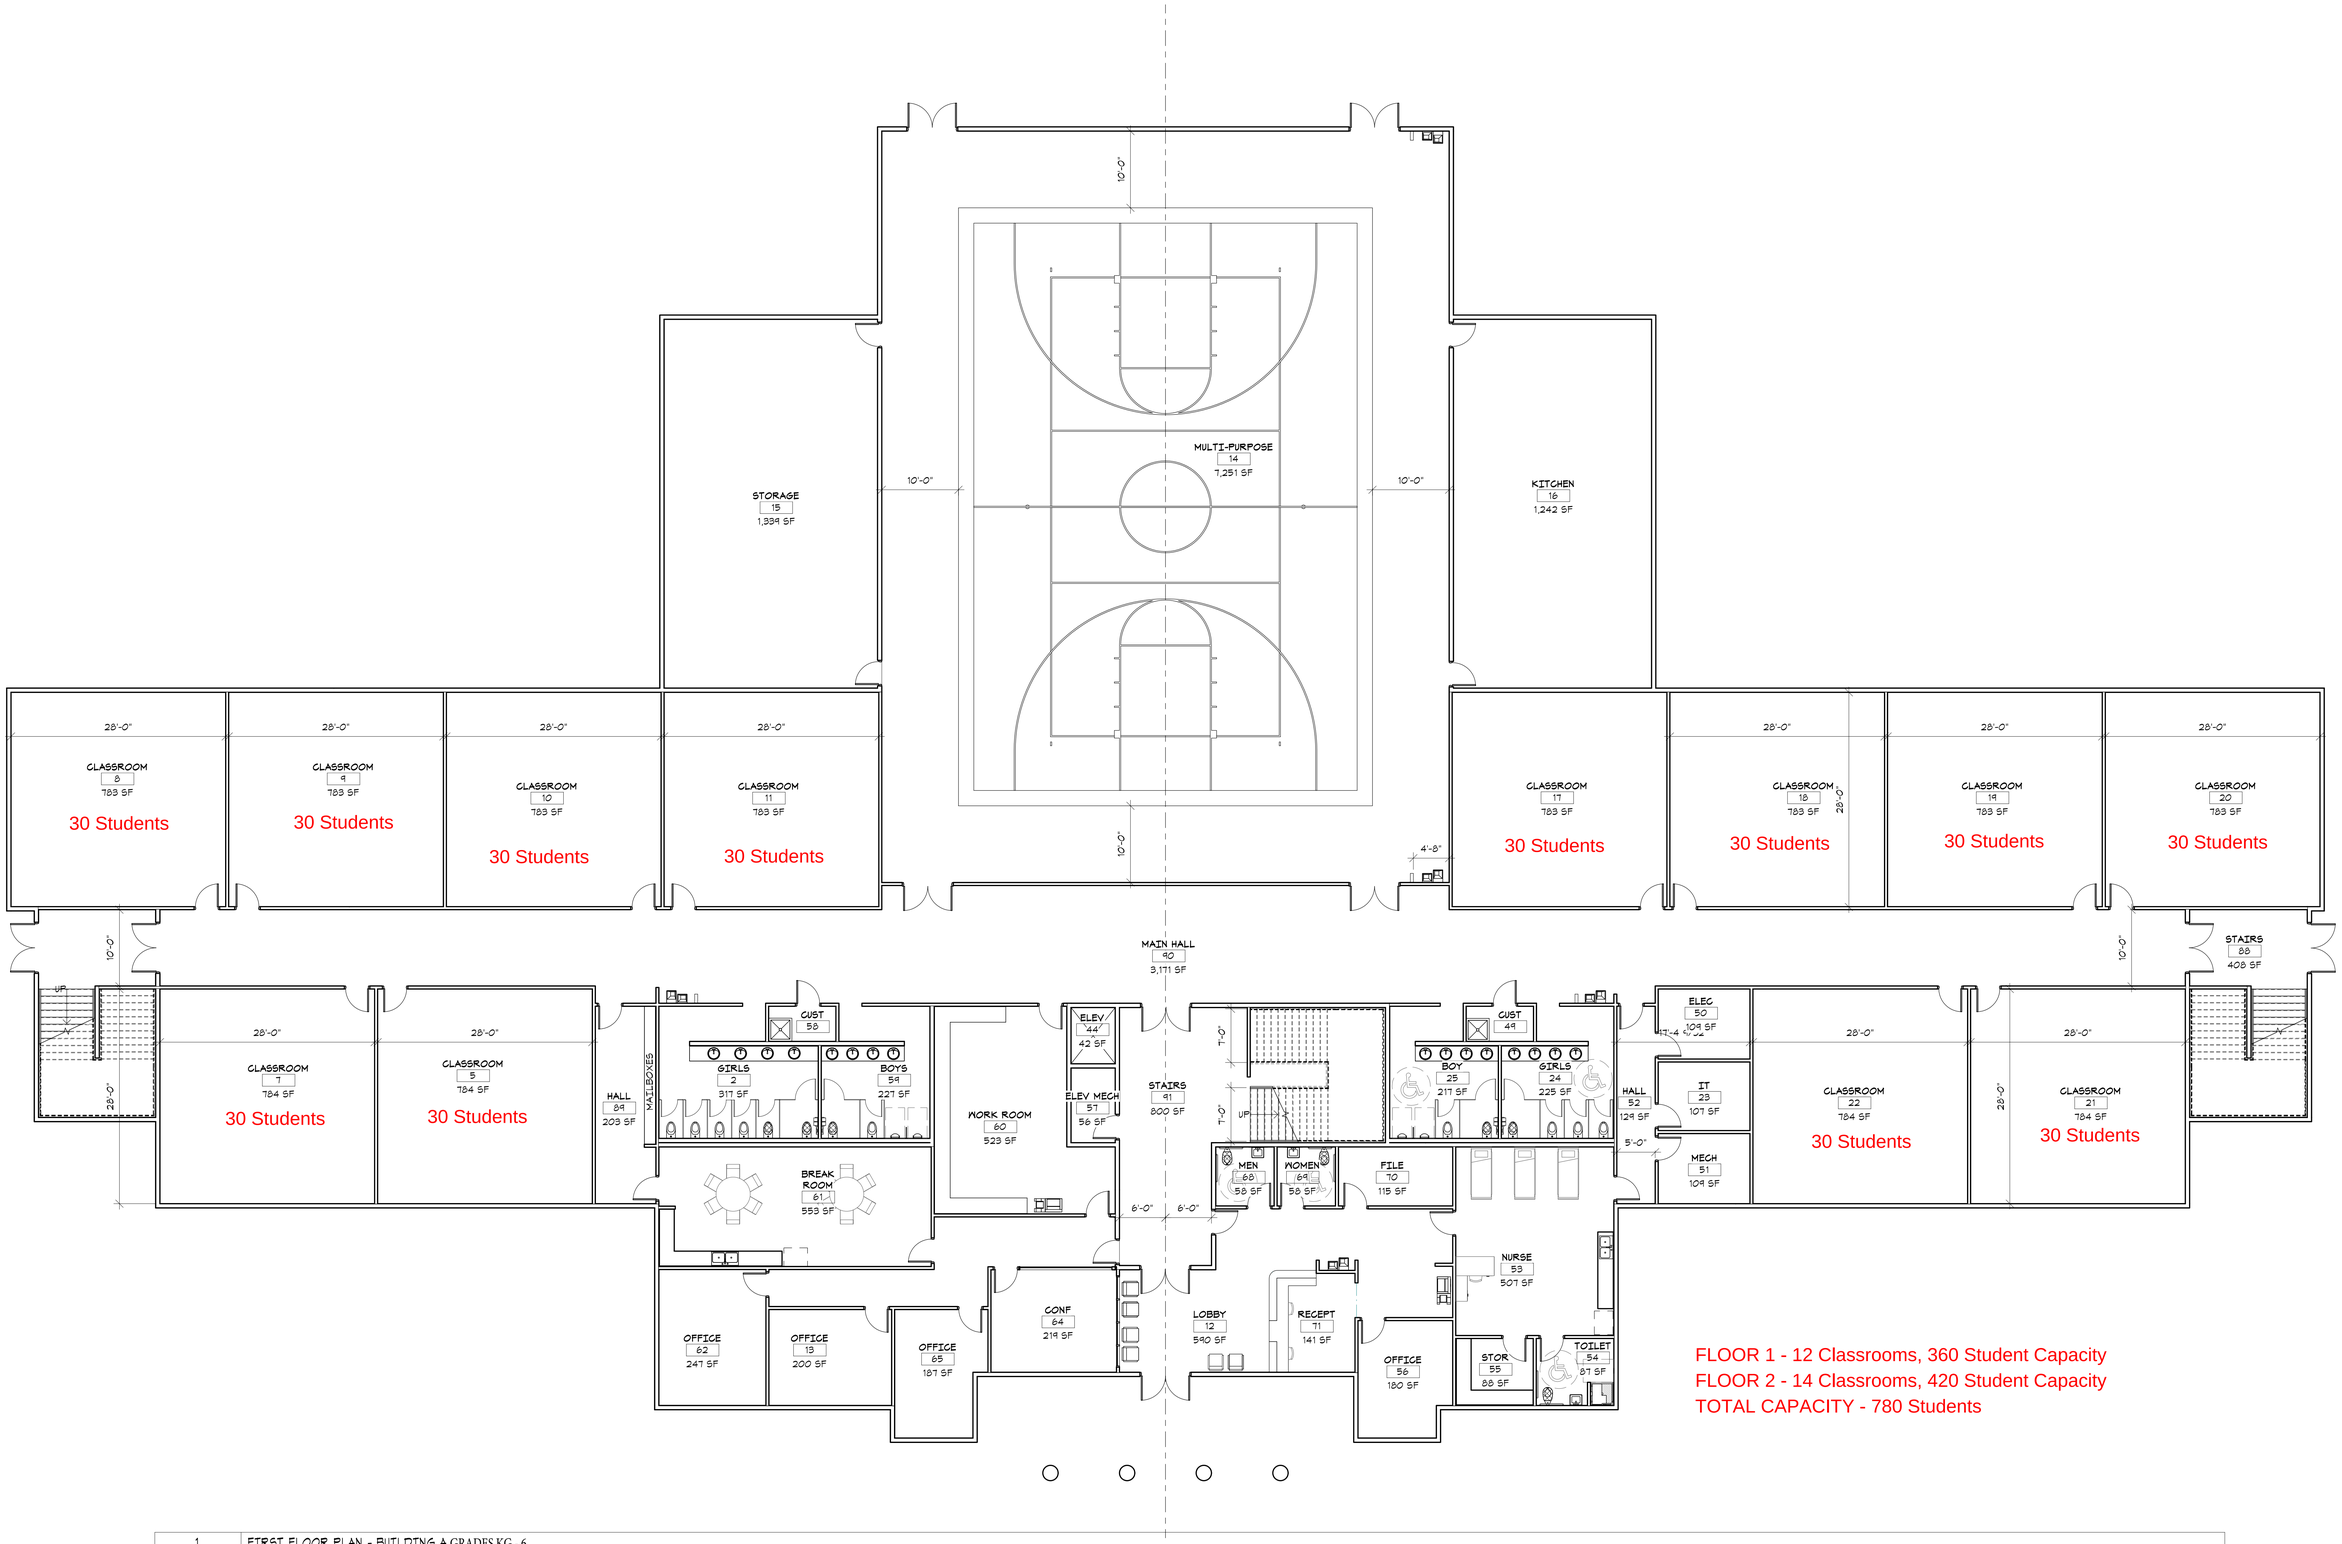

FLOOR 1 - 12 Classrooms, 360 Student Capacity
FLOOR 2 - 14 Classrooms, 420 Student Capacity
TOTAL CAPACITY - 780 Students

1	FIRST FLOOR PLAN - BUILDING A GRADES KG - 6
1/8" = 1'-0"	

ALA IRONWOOD ELEMENTARY & HIGH SCHOOL
ALA SCHOOLS
Project # 9114357.00 09/03/14

LEARNING PLACES & GROWING SPACES
Emc2 Architects ■ Planners, PC

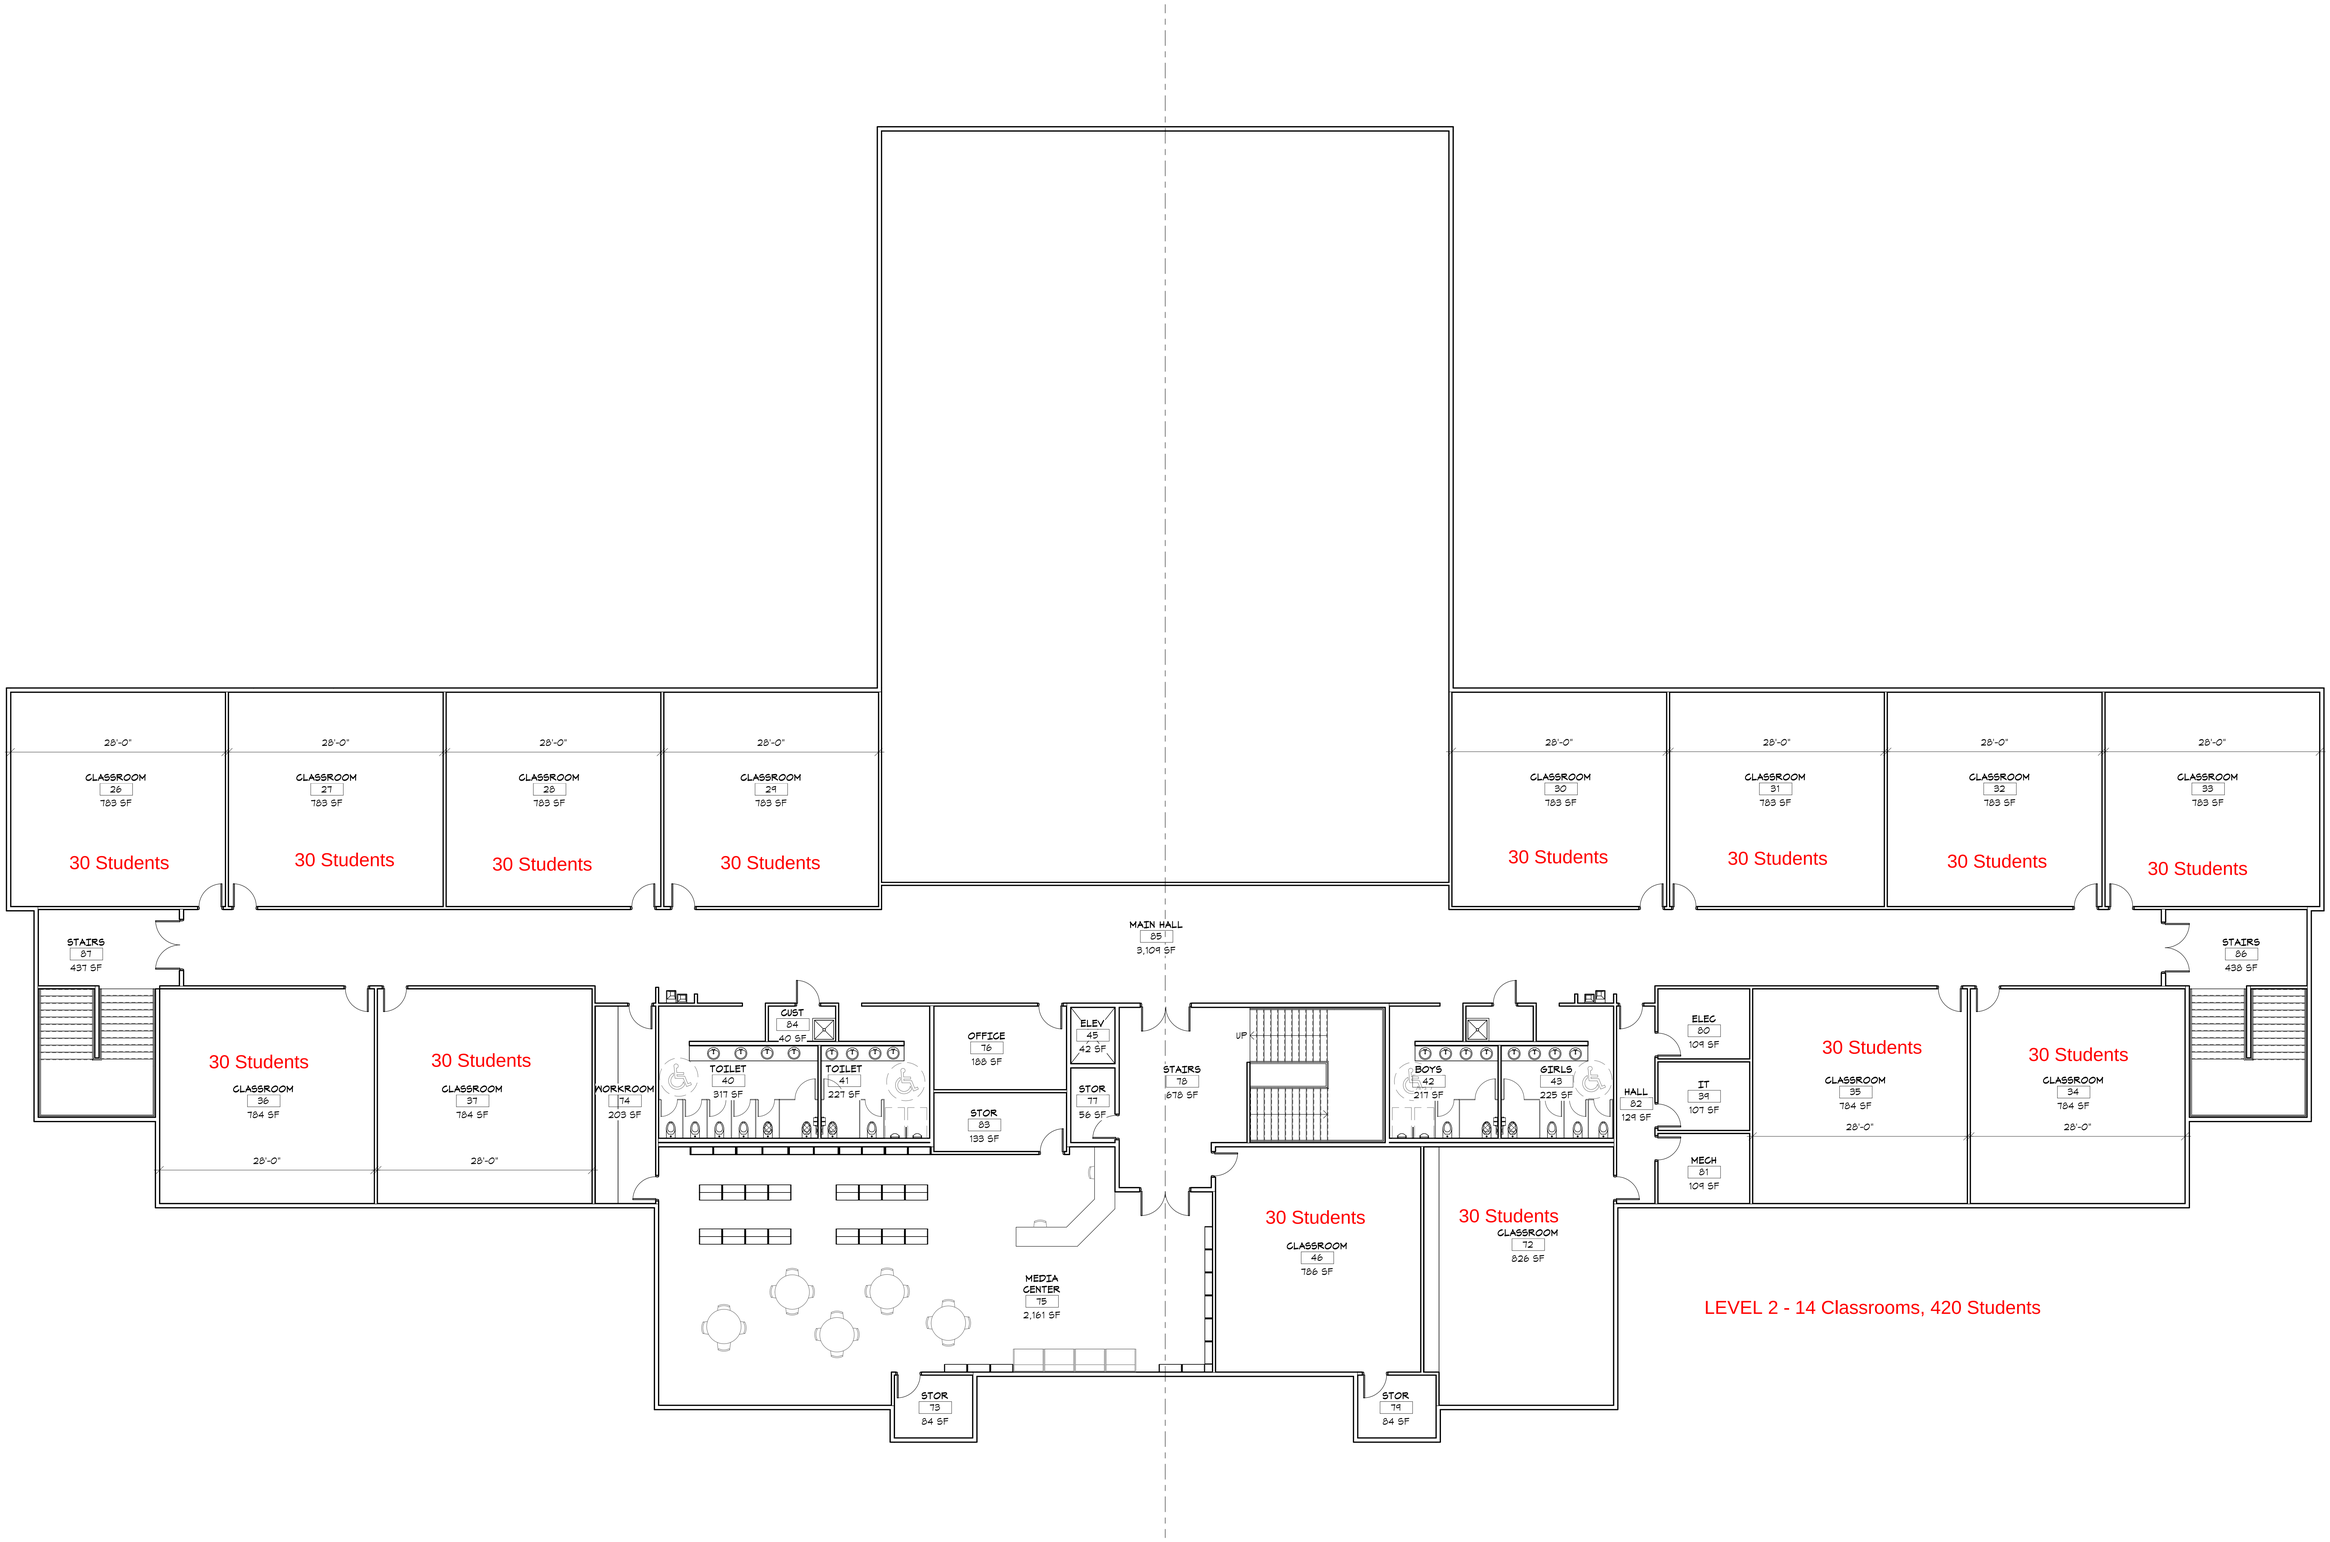

1	SECOND FLOOR PLAN - BUILDING A
1/8" = 1'-0"	

ALA IRONWOOD ELEMENTARY & HIGH SCHOOL

ALA SCHOOLS

Project # 9114357.00 09/03/14

LEARNING PLACES & GROWING SPACES

Emc2 Architects ■ Planners, PC

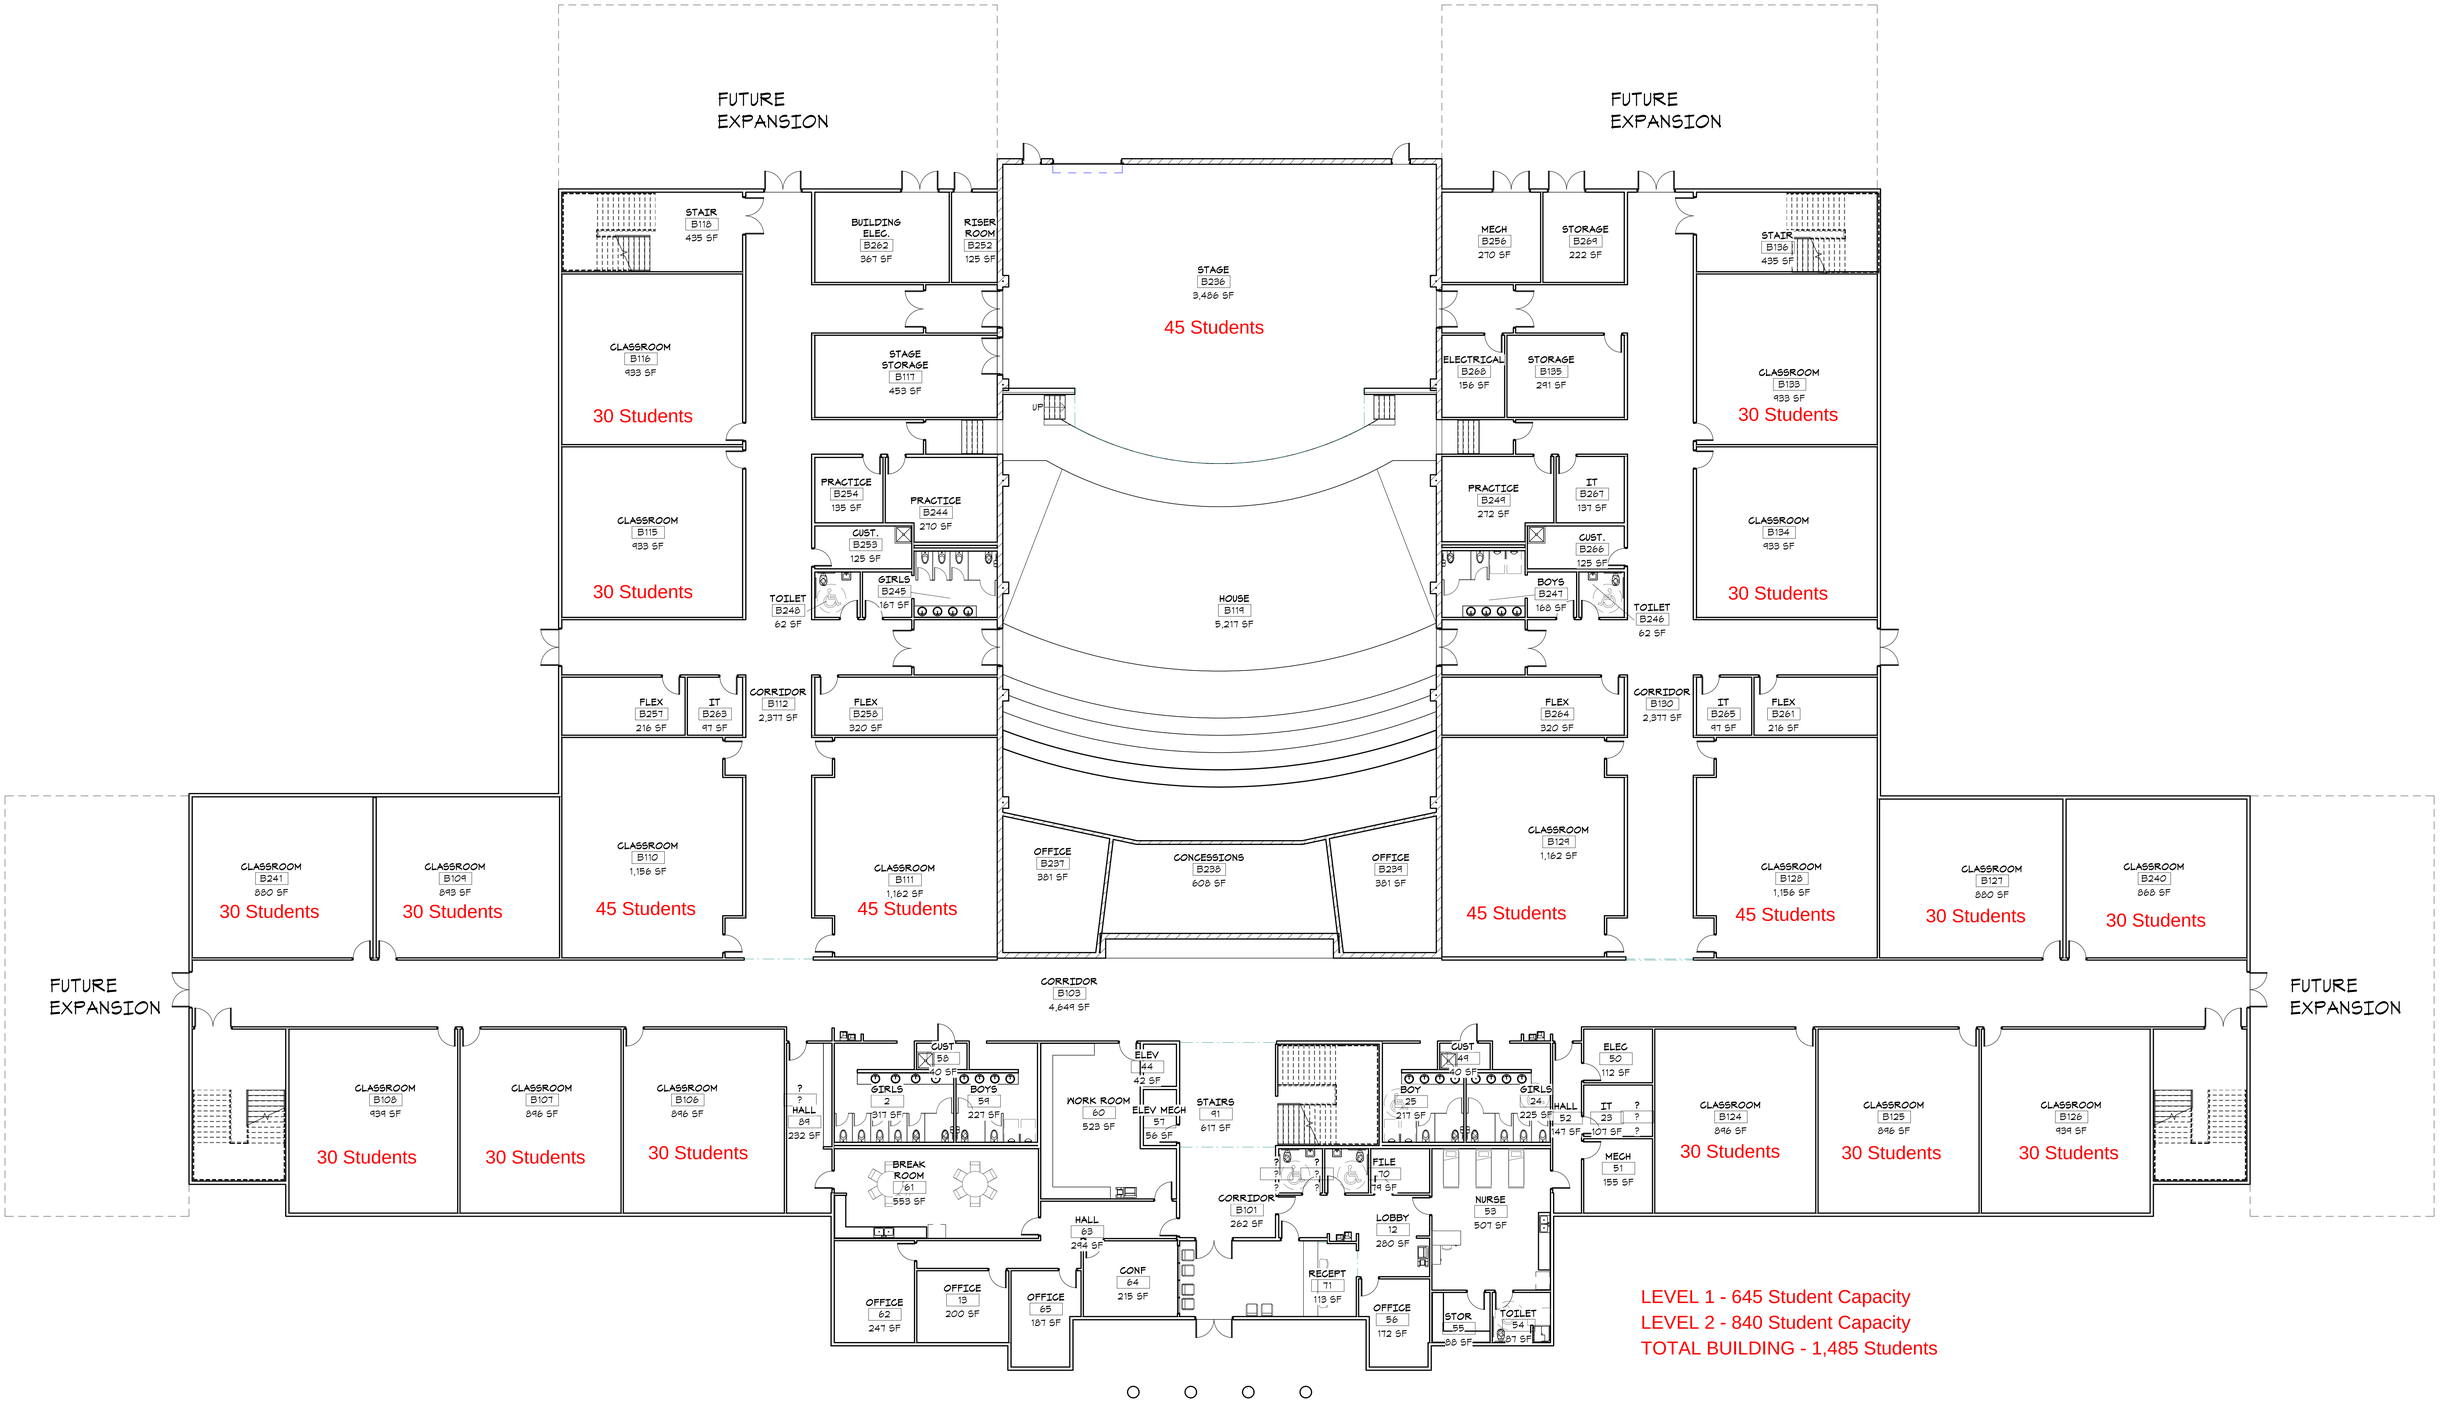

LEVEL 1 - 645 Student Capacity
LEVEL 2 - 840 Student Capacity
TOTAL BUILDING - 1,485 Students

1	FIRST FLOOR PLAN BUILDING B - 7-12 CLASSROOM BUILDING
Not to Scale	

ALA IRONWOOD ELEMENTARY & HIGH SCHOOL
ALA SCHOOLS
Project # 9114357.00 09/04/2014

LEARNING PLACES & GROWING SPACES
Emc2 Architects ■ Planners, PC

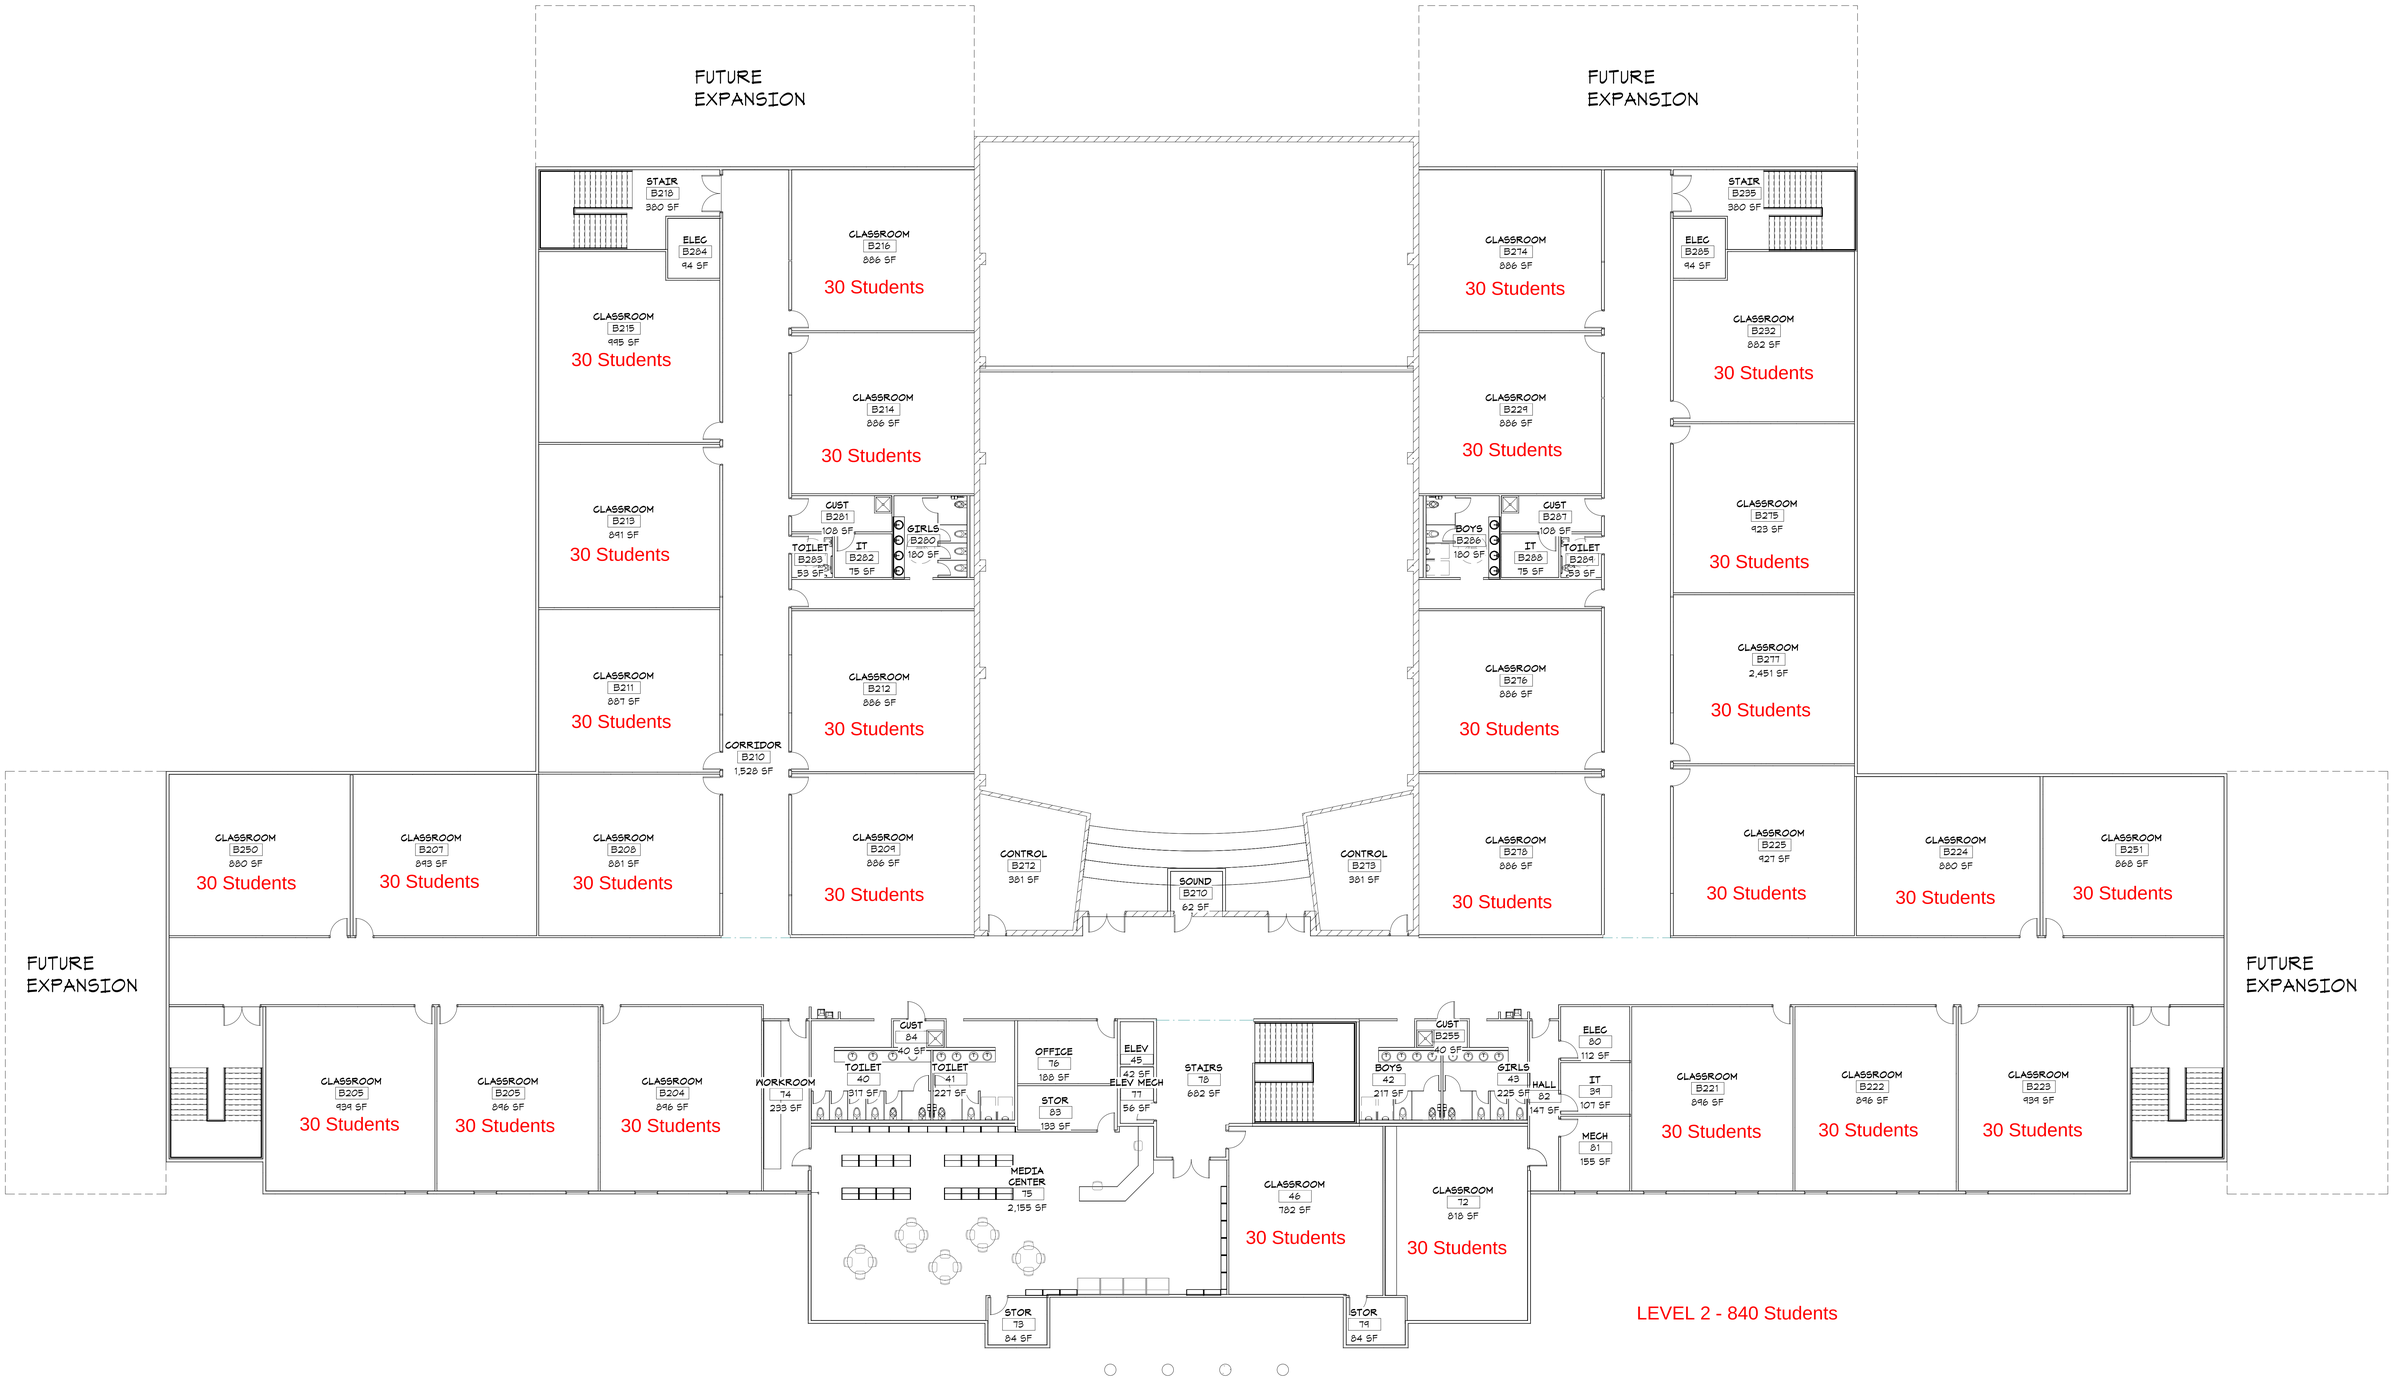

1	SECOND FLOOR PLAN
Not to Scale	

ALA IRONWOOD ELEMENTARY & HIGH SCHOOL

ALA SCHOOLS

Project # 9114357.00 09/04/2014

LEARNING PLACES & GROWING SPACES

Emc2 Architects ■ Planners, PC

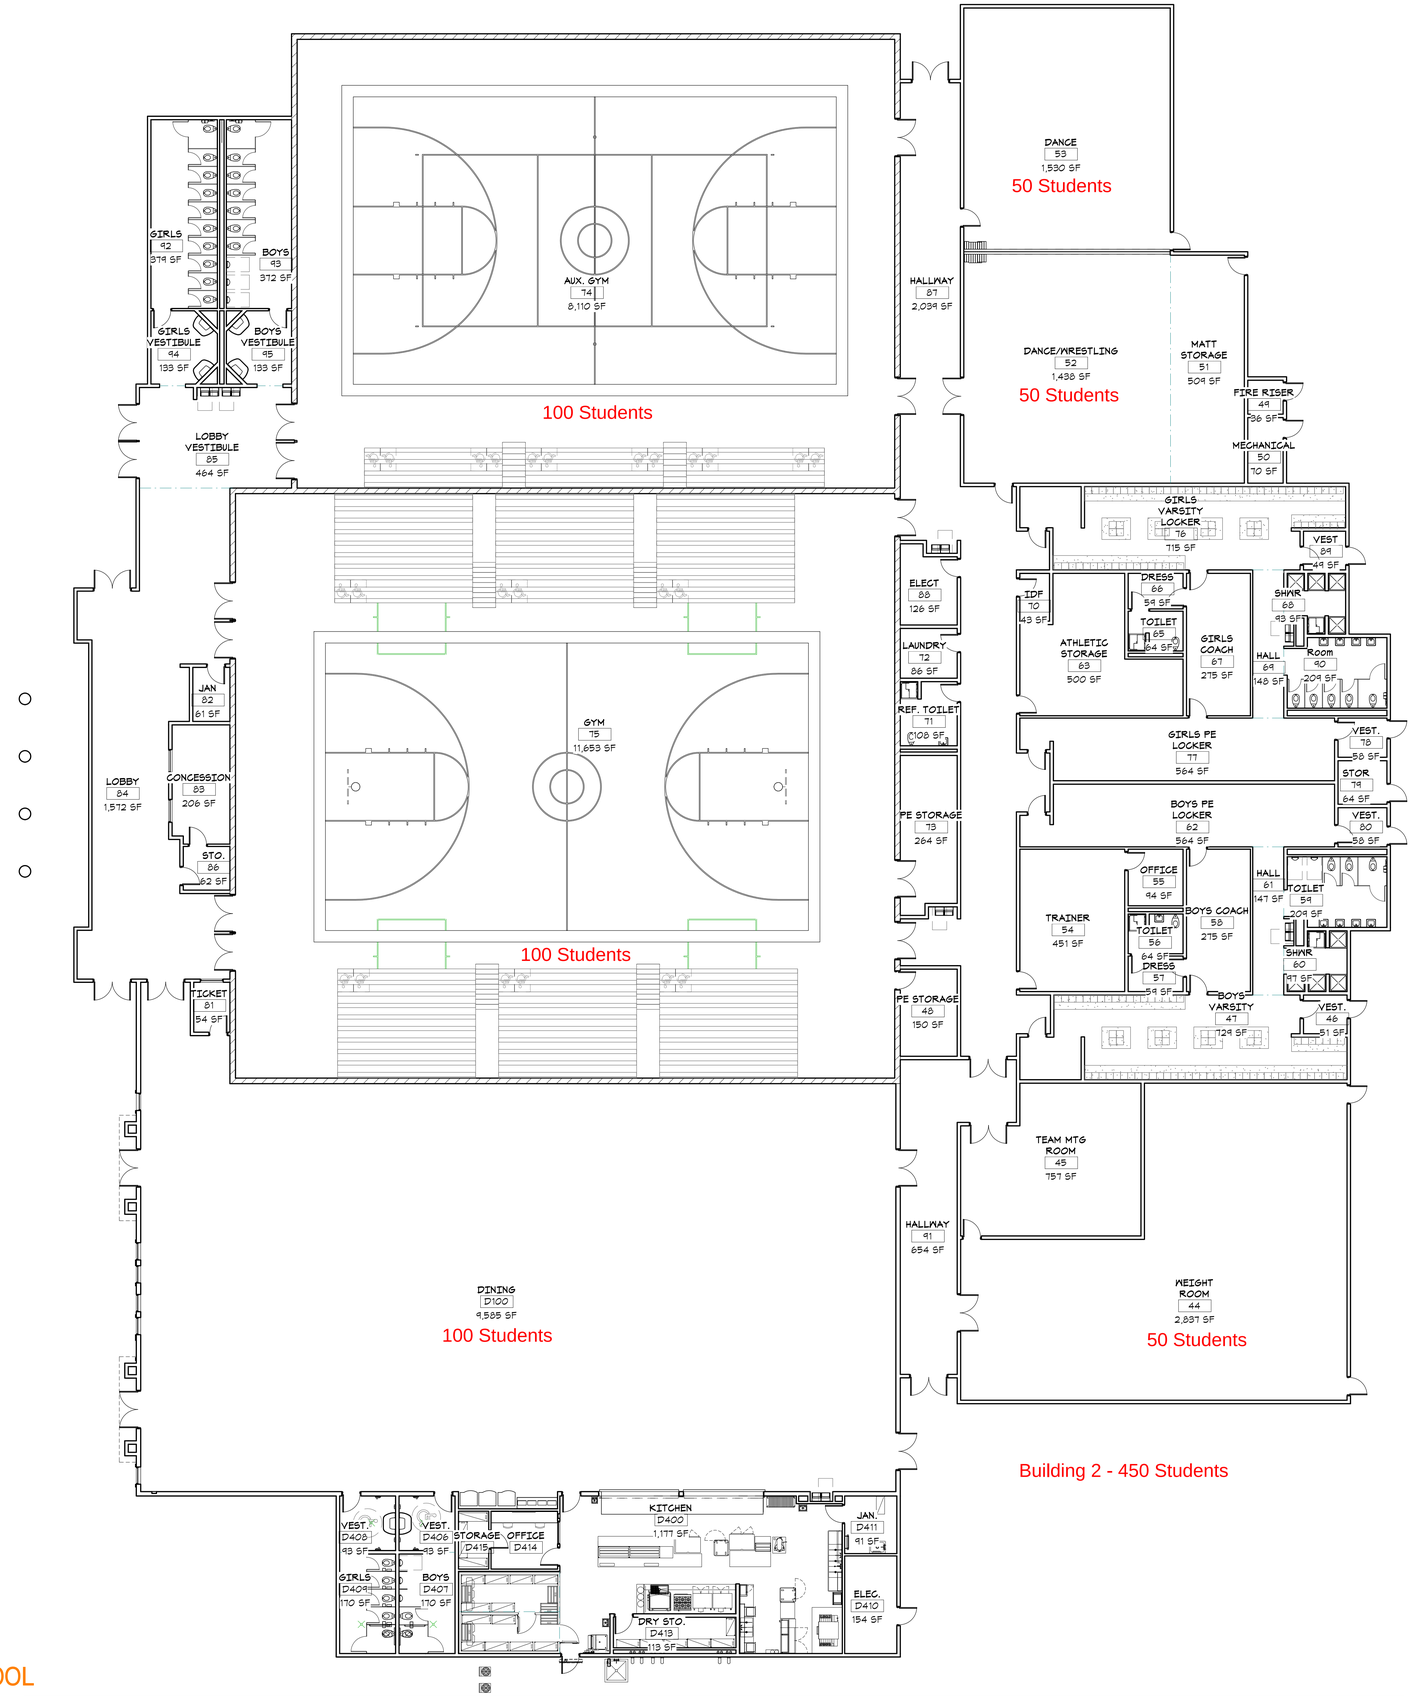

ALA IRONWOOD ELEMENTARY & HIGH SCHOOL

ALA SCHOOLS

Project # 9114357.00 08/29/14

1	FLOOR PLAN UILDING C, 7-12 GYMNASIUM and CAFETERIA
Not to Scale	

LEARNING PLACES & GROWING SPACES

Emc2 Architects ■ Planners, PC