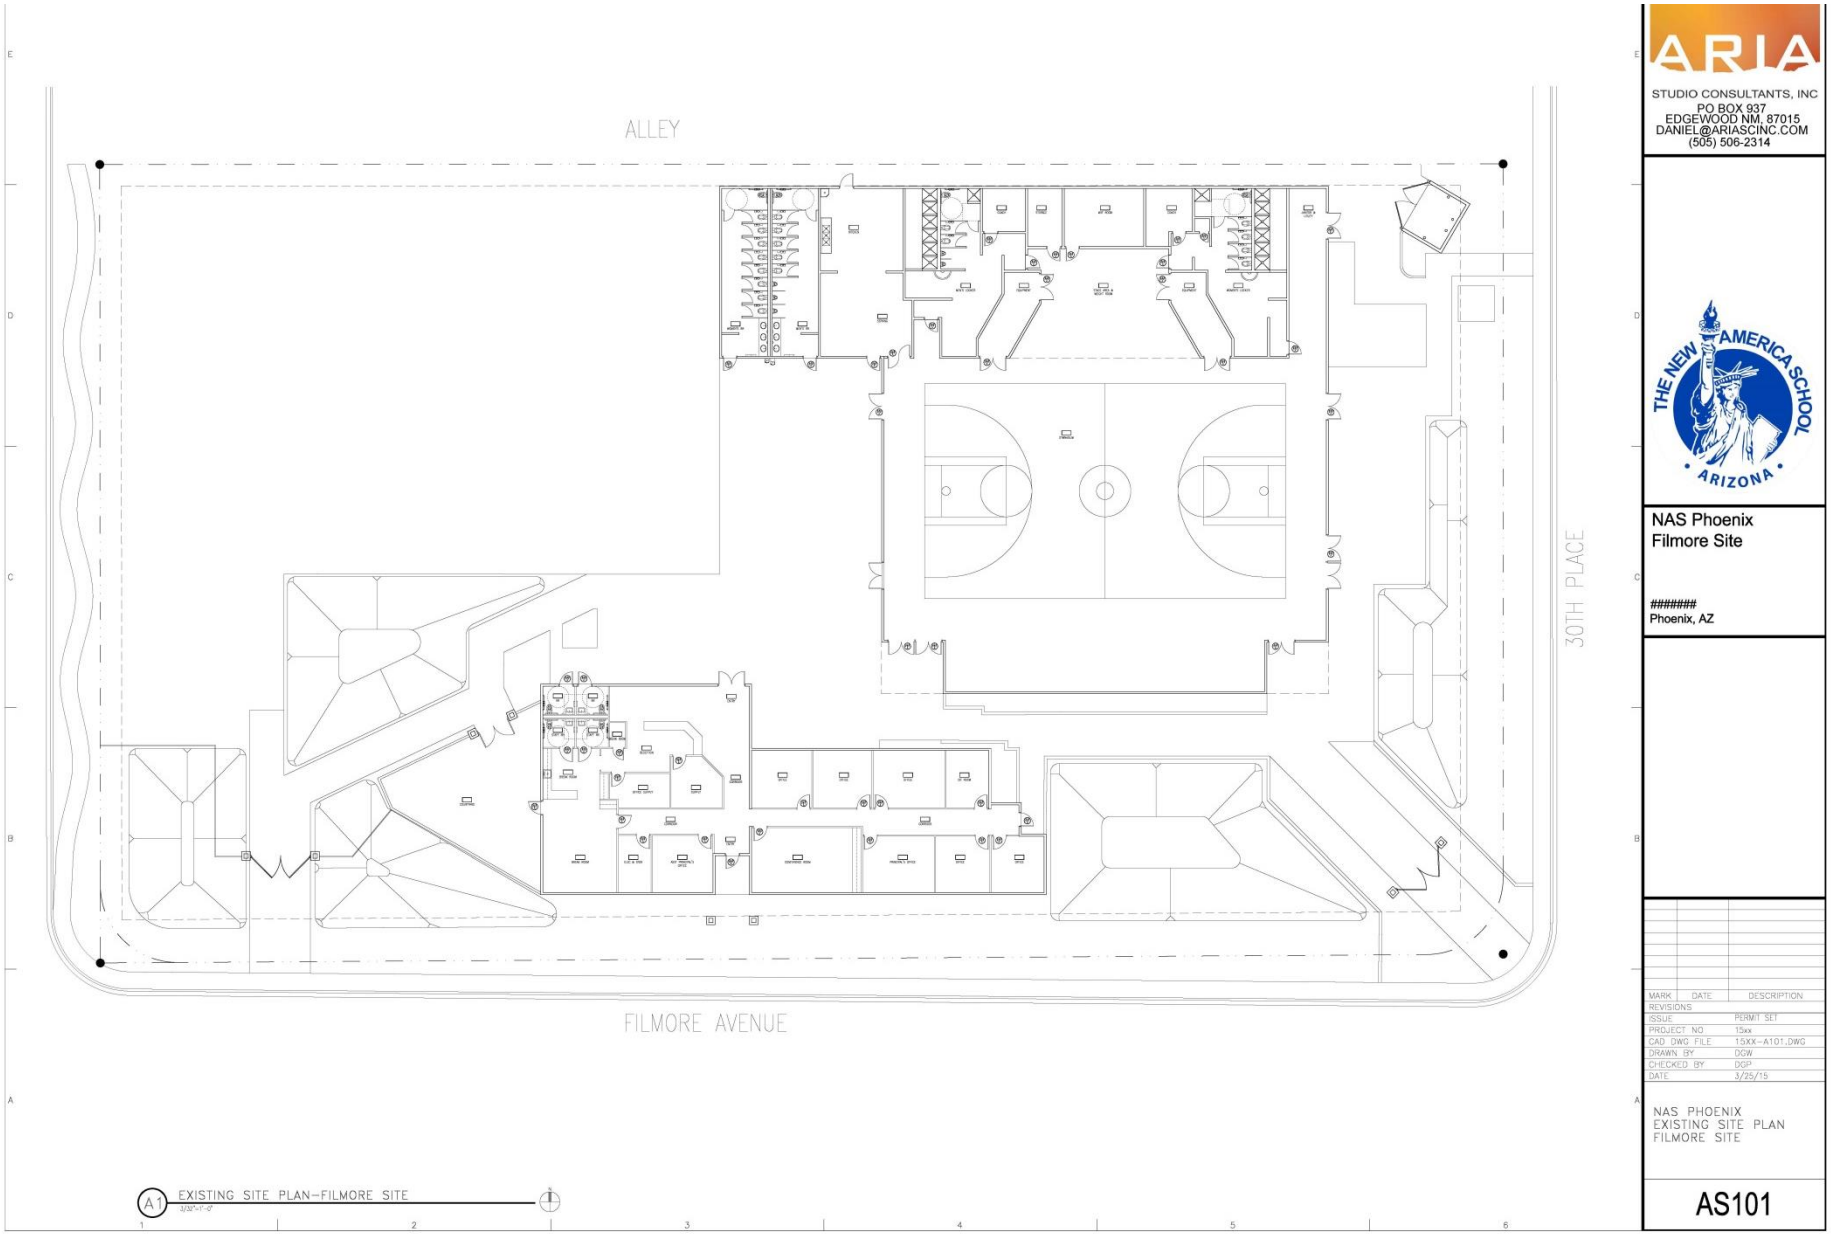
ALLEY
30TH PLACE
FILMORE AVENUE
A1 EXISTING SITE PLAN-FILMORE SITE
ARIA
STUDIO CONSULTANTS, INC
PO BOX 937
EDGEWOOD NM 87015
DANIEL@ARIASCINC.COM
(505) 506-2314
THE NEW AMERICA SCHOOL
ARIZONA
NAS Phoenix
Filmore Site
########
Phoenix, AZ
MARK DATE DESCRIPTION
REVISIONS
ISSUE PERMIT SET
PROJECT NO. 15xx
CAD DWG FILE 15XX-A101.DWG
DRAWN BY DGW
CHECKED BY DGP
DATE 3/25/15
NAS PHOENIX
EXISTING SITE PLAN
FILMORE SITE
AS101

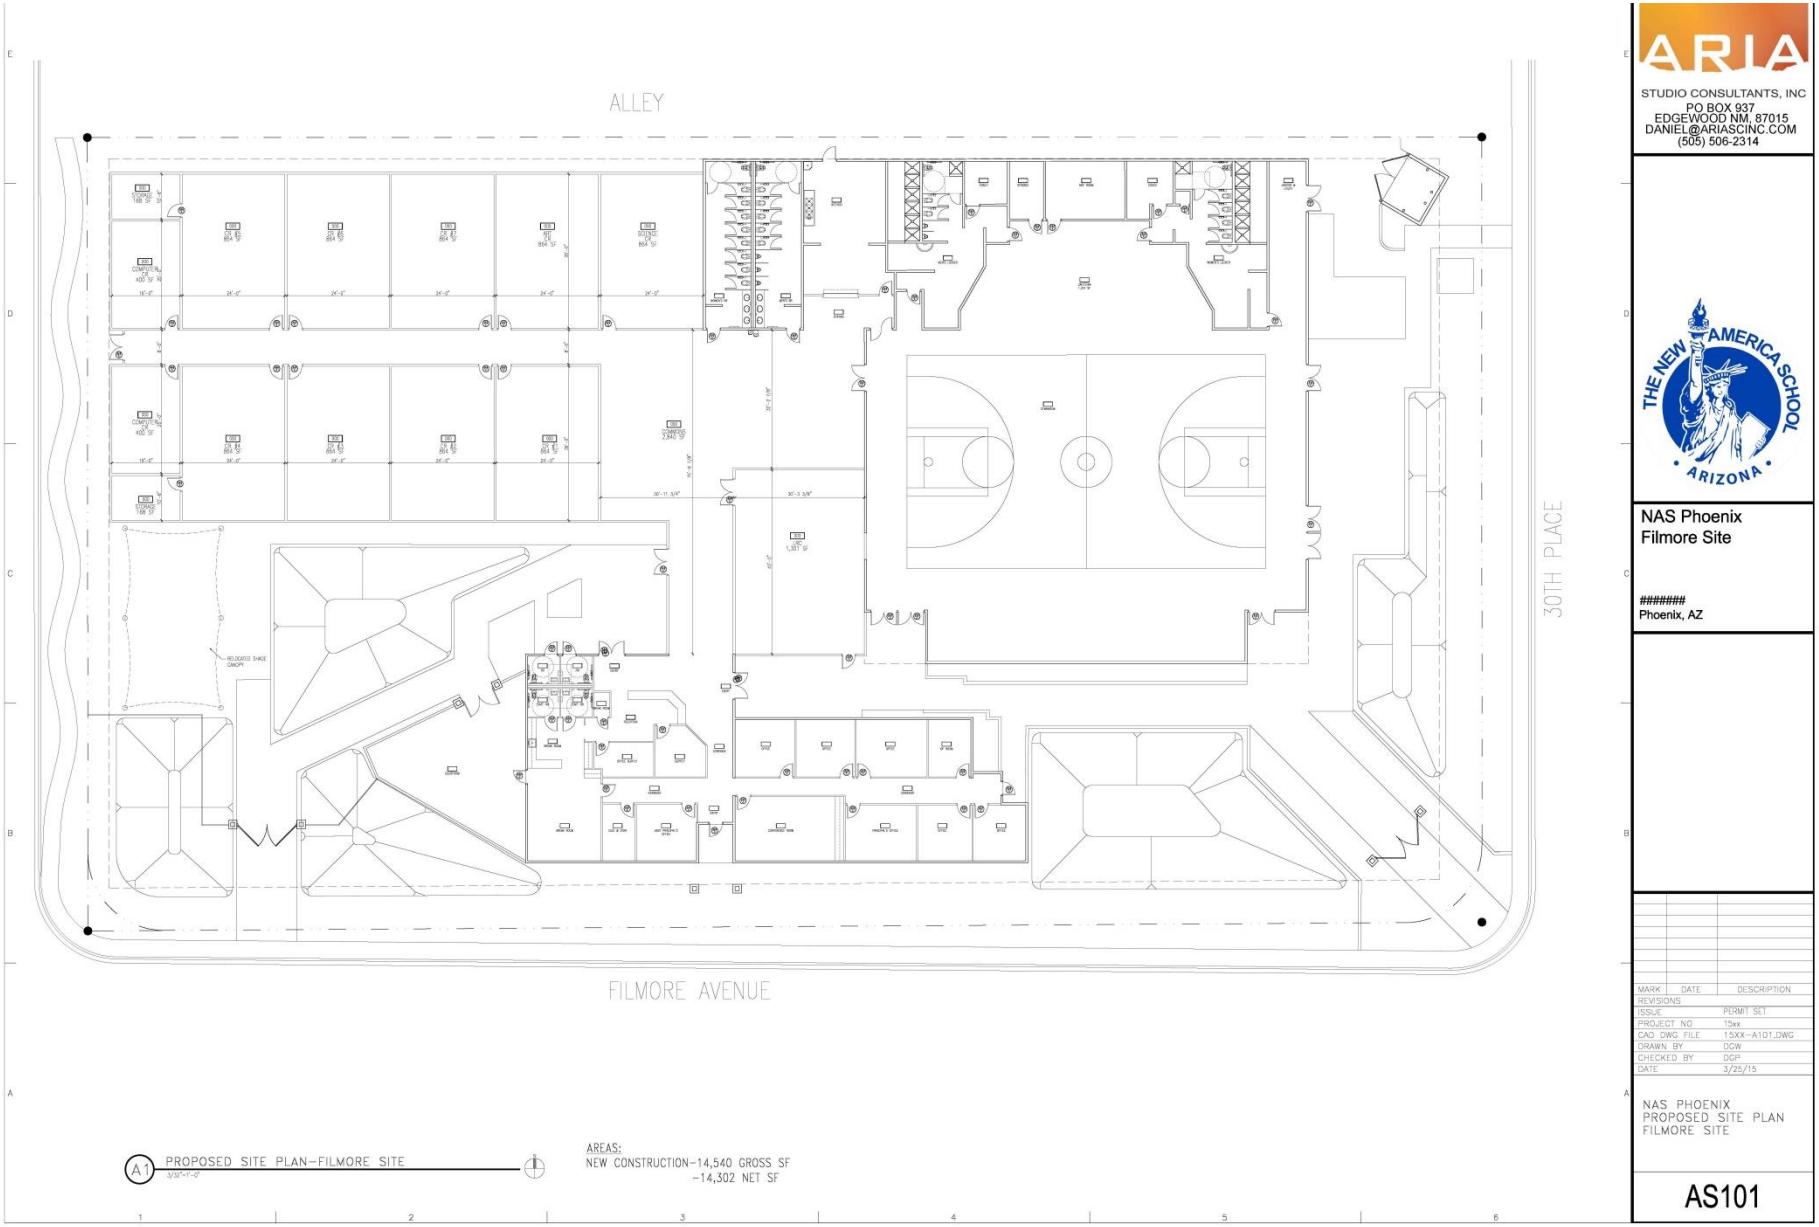
ALLEY
30TH PLACE
FILMORE AVENUE
A1 PROPOSED SITE PLAN–FILMORE SITE
AREAS:
NEW CONSTRUCTION–14,540 GROSS SF
–14,302 NET SF
ARIA
STUDIO CONSULTANTS, INC
PO BOX 937
EDGEWOOD NM, 87015
DANIEL@ARIASCINC.COM
(505) 506-2314
THE NEW AMERICA SCHOOL
ARIZONA
NAS Phoenix
Filmore Site
#######
Phoenix, AZ
MARK DATE DESCRIPTION
REVISIONS
ISSUE PERMIT SET
PROJECT NO 15xx
CAD DWG FILE 15XX–A101.DWG
DRAWN BY DGW
CHECKED BY DGP
DATE 3/25/15
NAS PHOENIX
PROPOSED SITE PLAN
FILMORE SITE
AS101