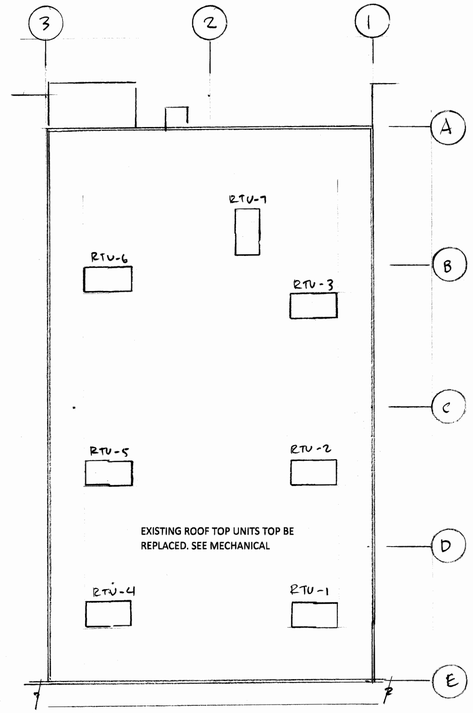

B ROOF PLAN

1/16"=1'-0"

NORTH

CODE MATRIX

		ALLOWABLE	ACTUAL
SPACE SIZE		14,500 SF	13,640 SF
BUILDING CLASSIFICATION (601)		GROUP E	GROUP E
CONSTRUCTION CLASSIFICATION (601)		II B	II B
OCCUPANCY LOADS (CLASSROOMS 20SF NET)		391	366
(OTHER AREAS 50 SF NET)			
TRAVEL DISTANCE (1004.2.4)		200 FEET	60 FEET
EXIT UNITS (.2/PERSON) (1003.2.3)		6.01 FEET	12.0 FEET
PLUMBING FIXTURES		CODE	ACTUAL
WATER CLOSETS	1/50 PEOPLE	7	7
LAVATORY	1/50 PEOPLE	7	7
DRINKING FOUNTAIN	1/100 PEOPLE	4	4
SERVICE SINK		1	1

OCCUPANT LOAD SCHEDULE

TAG	ROOM NAME	AREA	CODE OCCUPANCY	ACTUAL OCCUPANCY
1	RECEPTION	760	50	15
2	COMPUTER LAB	592	50	12
3	WAITING	1,128	50	23
4	CLASSROOM	493	20	25
5	CLASSROOM	493	20	25
6	CLASSROOM	493	20	25
7	CLASSROOM	493	20	25
8	BREAK ROOM	333	50	7
9	MEN TOILET	63	NA	0
10	WOMEN TOILET	72	NA	0
11	CORRIDOR	74	NA	0
12	WOMEN TOILET	118	NA	0
13	MEN TOILET	118	NA	0
14	CONFERENCE	458	50	9
15	MECHANICAL	236	NA	0
16	STEM LAB	680	50	14
17	STEM LAB	680	50	14
18	STORAGE	126	NA	0
19	OFFICE	126	50	3
20	OFFICE	126	50	3
21	OPEN CLASS AREA	3,321	20	166
				366

INTERIOR BUILDOUT FOR NEW LEARNING CENTER

1909 NORTH MARKET STREET SHREVEPORT LA 71107

1 THE GENERAL SCOPE OF THESE DOCUMENTS IS TO RENOVATE AN EXISTING ONE STORY RETAIL SPACE INTO A NEW LEARNING CENTER. THE SPACE IS 13,640 SQUARE FEET. THE WORK CONSISTS OF MISC DEMOLITION, REMOVAL OF EXISTING CEILING TILES(GRID TO REMAIN), INSTALLATION OF NEW WALLS, DOORS, FRAMES AND FINISHES. THE MECHANICAL WORK CONSISTS OF NEW ROOF TOP HVAC UNITS, NEW DUCT DISTRIBUTION AND EXHAUST FANS. THE PLUMBING WORK CONSISTS OF NEW PIPING, SUPPLY AND WASTE, FOR NEW TOILET ROOMS AND SINKS. THE ELECTRICAL WORK INCLUDES REPLACING EXISTING 2x4 FLOURSCENT FIXTURES, NEW EXIT AND EMERGENCY LIGHTING AND NEW ALARM SYSTEM.

2 THE CURRENT SPACE IS FULLY SPRINKLERD AND WILL REQUIRE ADJUSTMENT OF SPRINKLER HEADS TO COMPLY WITH THE NEW LAYOUT.

3 THE CONTRACTOR SHALL COORDINATE AND SCHEDULE ALL WORK WITH ANY LOCAL AUTHORITIES, UTILITY COMPANIES, INSPECTORS, ADJOINING TENANTS AND THE BUILDING OWNER.

4 THE CONTRACTOR SHALL PROVIDE A ONR YEAR WARRANTY ON LABOR AND MATERIALS FROM RECEIVING SUBSTANTILE COMPLETION AND CERTIFICATE OF OCCUPANCY.

5 CONTRACTOR SHALL MAINTAIN A CLEAN AND SAFE JOB SITE. RUBISH TO BE REMOVED ON A TIMELT BASIS.

6 THE CITY OF SGREVEPORT ABD THE STATE OF LOUISANA CODES SHALL GOVERN ON ALL CODE ISSUES. THE FOLLOWING ARE THE REVELANT CODES.

2012 INTERNATIONAL BUILDING CODE
2011 NATIONAL ELECTRIC CODE
2013 PLUMBING CODE
2012 INTERNATIONAL MECHANICAL CODE
2012 EDITION OF GAS CODE
LIFE SAFETY 101 CODE
NFPA 2009 EDITION
ACCESSIBILITY CODES

DRAWING INDEX

A-1	SITE PLAN, ROOF PLAN, NOTES	MP-1	PLUMBING PLAN, NOTES
A-2	DEMOLITION PLAN	MP-2	MECHANICAL PLAN, SCHEDULES
A-3	FLOOR PLAN, SCHEDULES	E-1	POWER PLAN, NOTES
A-4	REFLECTED CEILING PLAN	E-2	LIGHTING PLAN

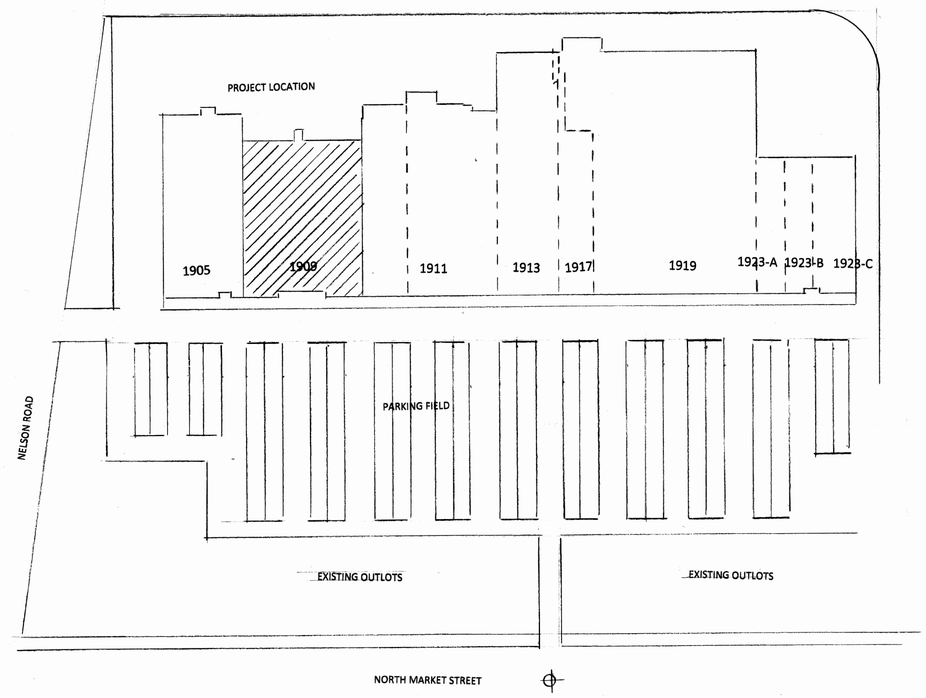

A SITE PLAN

1/64"=1'-0"

NORTH

L. DOW OLIVER + ASSOCIATES
ARCHITECTS

WW ARCHITECTS & CONSULTING, LLC
9853 TAMIAMI TRAIL NORTH SUITE 216
NAPLES FLORIDA 34108 312-310-2626

NEW LEARNING CENTER
NORTH MARKET PLACE
1909 NORTH MARKET STREET
SHREVEPORT LA 71107

PATHWAYS IN EDUCATION
320 HALSTED PASADENS CA

4/13/2015		A-1

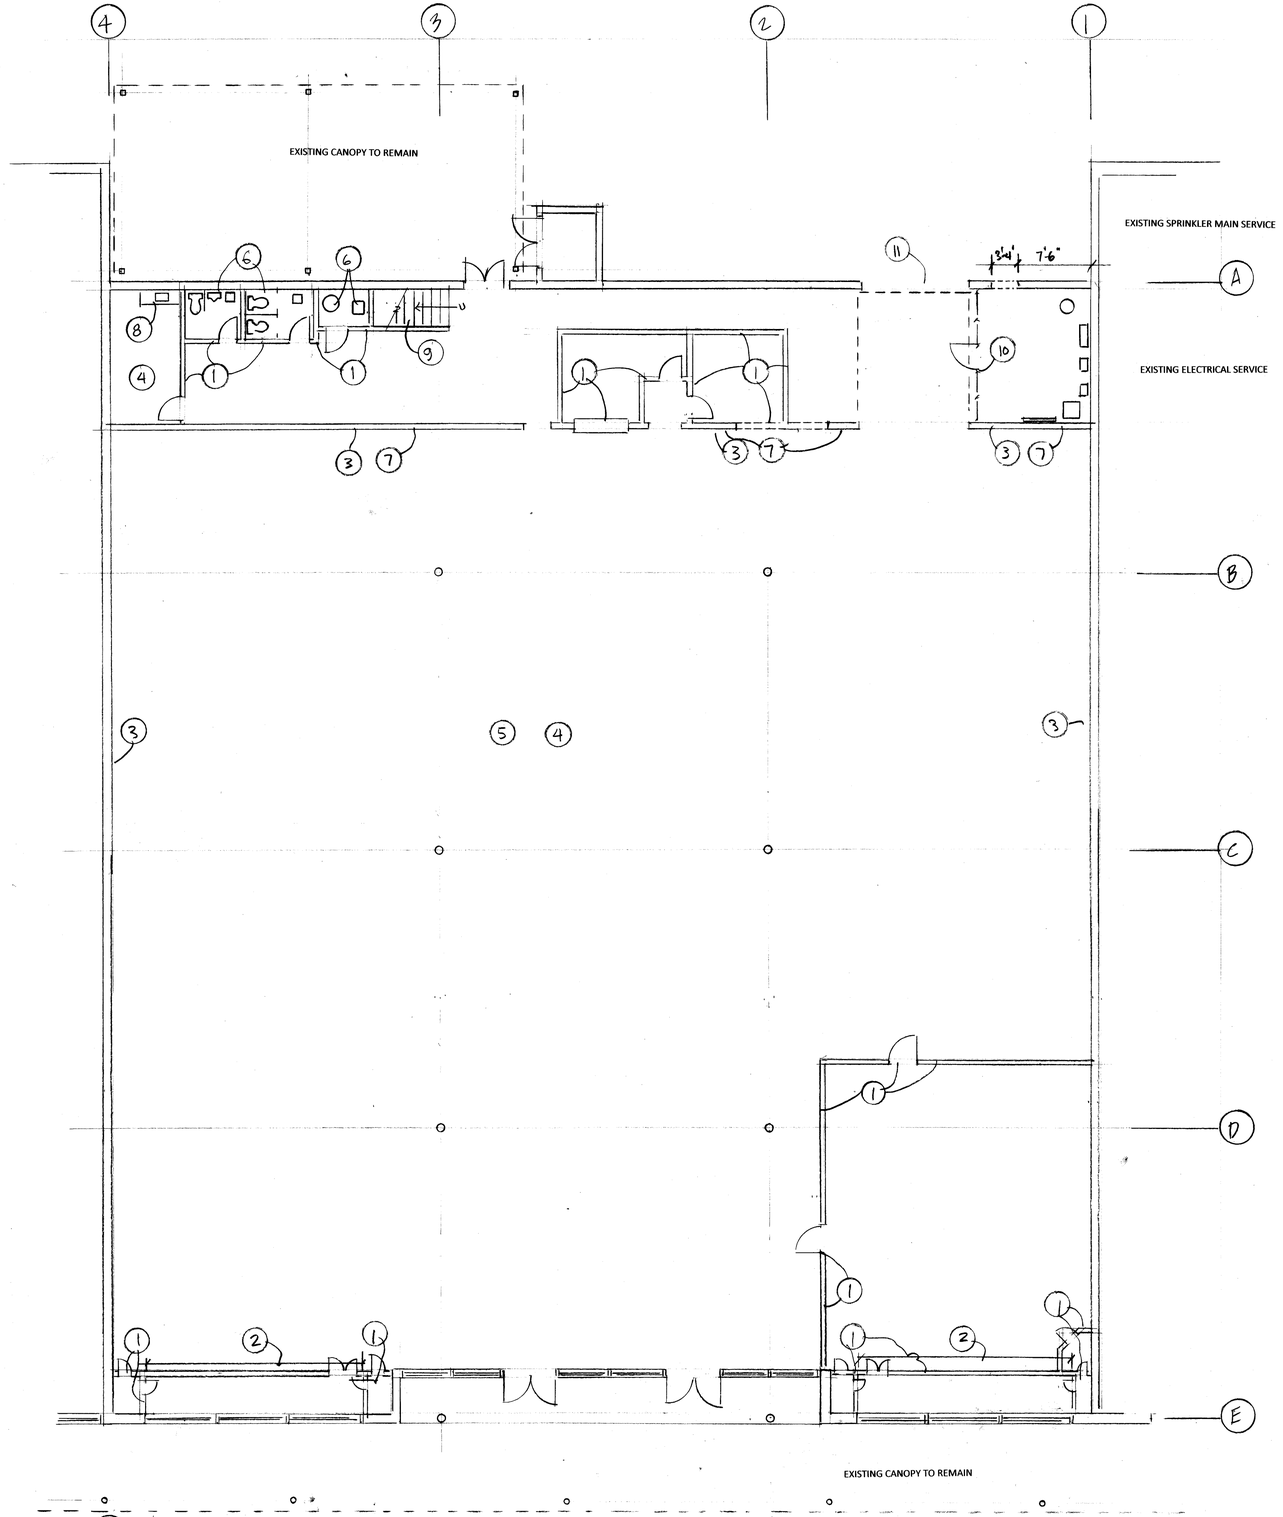

A DEMOLITION PLAN

SCALE 1/8"=1'-0"

DEMOLITION NOTES

1 REMOVE PARTITIONS/ DOORS & FRAMES

2 REMOVE RAISED STOREFRONT DISPLAY PLATFORM

3 REMOVE ALL WALL TRIM & PANELS

4 REMOVE ALL FLOOR FINISHES (CPT/CT/VCT) TO CONCRETE

5 REMONE ALL CEILING TILES, LIGHT FIXTURES & HVAC GRILLES SUSPENDED GRID TO REMAIN

6 REMOVE EXISTING TOILET FIXTURES/JANITOR SINK/WATER HEATER VERIFY ROUTING OF SUPPLY AND WASTE AND CAP AT FLOOR SUPPLY PIPING TO BE REMOVED TO SOURCE

7 EXISTING FULL HEIGHT PARTITION TO REMAIN. REMOVE FRAMED OPENINGS IN WALL

8 REMOVE CASEWORK AND SINK

9 EXISTING STAIR AND MEZZAINNE TO REMAIN

10 EXISTING FENCE & GATE TO BE REMOVED

11 REMOVE OVERHEAD DOOR

L. DOW OLIVER + ASSOCIATES
ARCHITECTS

WW ARCHITECTS & CONSULTING, LLC
9853 TAMIAMI TRAIL NORTH SUITE 216
NAPLES FLORIDA 34108 312-310-2626

NEW LEARNING CENTER
NORTH MARKET PLACE
1909 NORTH MARKET STREET
SHREVEPORT LA 71107

PATHWAYS IN EDUCATION
320 HALSTED PASADENS CA

3/30/2015		A-2

ROOM FINISH SCHEDULE

TAG	NAME	FLOOR MATL	FLOOR FINISH	NORTH WALL MATL	NORTH WALL FINISH	EAST WALL MATL	EAST WALL FINISH	SOUTH WALL MATL	SOUTH WALL FINISH	WEST WALL MATL	WEST WALL FINISH	CEILING FINISH	CEILING HEIGHT
1	RECEPTION	CONC	CPT	NA	NA	GL	GL	NA	NA	GB	PT	AT	12'-0'
2	COMPUTER LAB	CONC	CPT	NA	NA	GL	GL	GB	PT	GB	PT	AT	12'-0"
3	WAITING	CONC	CPT	GB	PT	GL	GL	NA	NA	GB	PT	AT	12'-0"
4	CLASSROOM	CONC	CPT	GB	PT	GB	PT	GB	PT	GB	PT	AT	12'-0"
5	CLASSROOM	CONC	CPT	GB	PT	GB	PT	GB	PT	GB	PT	AT	12'-0"
6	CLASSROOM	CONC	CPT	GB	PT	GB	PT	GB	PT	GB	PT	AT	12'-0"
7	CLASSROOM	CONC	CPT	GB	PT	GB	PT	GB	PT	GB	PT	AT	12'-0"
8	BREAK ROOM	CONC	TILE	GB	PT	GB	PT	GB	PT	GB	PT	GB	7'-6"
9	MEN TOILET	CONC	TILE	GB	PT/TILE	GB	PT/TILE	GB	PT/TILE	GB	PT/TILE	GB	7'-6"
10	WOMEN TOILET	CONC	TILE	GB	PT/TILE	GB	PT/TILE	GB	PT/TILE	GB	PT/TILE	GB	7'-6"
11	CORRIDOR	CONC	TILE	GB	PT	NA	PT	GB	PT	GB	PT	GB	7'-6"
12	WOMEN TOILET	CONC	TILE	GB	PT/TILE	GB	PT/TILE	GB	PT/TILE	GB	PT/TILE	GB	7'-6"
13	MEN TOILET	CONC	TILE	GB	PT/TILE	GB	PT/TILE	GB	PT/TILE	GB	PT/TILE	GB	7'-6"
14	CONFERENCE	CONC	CPT	GB	PT	GB	PT	GB	PT	GB	PT	AT	12'-0"
15	MECHANICAL	CONC	CONC	EXIST	PT	EXIST	PT	GB	PT	GB	PT	GB	7'-6"
16	STEM LAB	CONC	CPT	GB	PT	GB	PT	GB	PT	GB	PT	AT	12'-0"
17	STEM LAB	CONC	CPT	GB	PT	GB	PT	GB	PT	GB	PT	AT	12'-0"
18	STORAGE	CONC	CPT	GB	PT	GB	PT	GB	PT	GB	PT	AT	12'-0"
19	OFFICE	CONC	CPT	GB	PT	GB	PT	GB	PT	GB	PT	AT	12'-0"
20	OFFICE	CONC	CPT	GB	PT	GB	PT	GB	PT	GB	PT	AT	12'-0"
21	OPEN CLASSROOM	CONC	CPT	GB	PT	GB	PT	GB	PT	GB	PT	AT	12'-0"
22	JANCL	CONC	TILE	GB	PT	GB	PT	GB	PT	GB	PT	AT	7'-6"

CONC: CONCRETE — PT: PAINT — PT/TILE: CERAMIC TILE
CPT: CARPET — GL: GLASS
GB: GYSPUM BOARD — AT: ACOUSTICAL TILE

DOOR SCHEDULE

TAG	ROOM	SIZE	DOOR MATL	FRAME MATL	RATING	DOOR TYPE	HDW SET	NOTES
1	CLASSRM 4	3'-0"x7'-0"	WD	METAL	20 MIN	B	2	
2	CLASSRM 5	3'-0"x7'-0"	WD	METAL	20 MIN	B	2	
3	CLASSRM 6	3'-0"x7'-0"	WD	METAL	20 MIN	B	2	
4	CLASSRM 7	3'-0"x7'-0"	WD	METAL	20 MIN	B	2	
5	BREAK RM 8	3'-0"x7'-0"	WD	METAL	20 MIN	B	2	
6	MEN TOILET 9	3'-0"x7'-0"	WD	METAL	20 MIN	A	3	
7	WOMEN TOILET 10	3'-0"x7'-0"	WD	METAL	20 MIN	A	3	
8	WOMEN TOILET 11	3'-0"x7'-0"	WD	METAL	20 MIN	A	3	
9	CORRIDOR 13	3'-0"x7'-0"	MTL	METAL	1 HR	A	1	
10	MEN TOILET 12	3'-0"x7'-0"	WD	METAL	20 MIN	A	3	
11	MECHANICAL 15	3'-0"x7'-0"	MTL	METAL	1 HR	A	4	
12	MECHANICAL 15	3'-0"x7'-0"	WD	METAL	1 HR	A	4	
13	CONFERENCE 14	3'-0"x7'-0"	WD	METAL	20 MIN	B	2	
14	STEM LAB 16	6'-0"X7'-0"	GLASS	ALUM	NA	C	2	SLINDING
15	STEM LAB 17	6'-0"X7'-0"	GLASS	ALUM	NA	C	2	SLINDING
16	STORAGE 18	3'-0"x7'-0"	WD	METAL	20 MIN	A	5	
17	OFFICE 19	3'-0"x7'-0"	WD	METAL	20 MIN	B	2	
18	OFFICE 20	3'-0"x7'-0"	WD	METAL	20 MIN	B	2	
19	RECEPTION 1	6'-0"x7'-0"	GLASS	ALUM	NA	D	1	EXISTING
20	RECEPTION 1	6'-0"x7'-0"	GLASS	ALUM	NA	D	1	EXISTING
21	JAN CLOSET	2'-6"x7'-0"	WD	MTL	NA	A	1	

HARDWARE SCHEDULE

1. PANIC EXIT HDW ADDED TO EXIST DOORS, CLOSER
2. CLASSROOM LOCK FUNCTION 1½ PR HINGES, LEVER HDLS
3. TOILET FUNCTION, LEVER HDLS, 1½ PR HINGES
4. KEY LOCK W/KNURLED LEVER HANDLES, 1½ PR HINGES
5. CLASSROOM LOCK FUNCTION LEVER HDLS 1½ PR HINGES

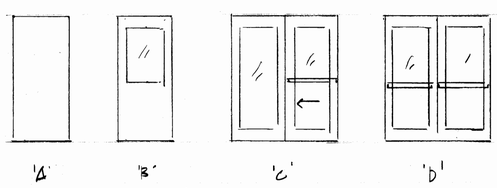

DOOR TYPES

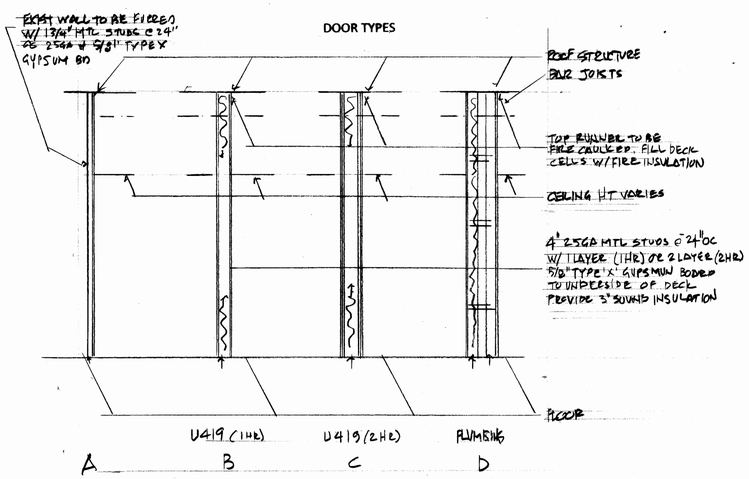

PARTITION TYPES

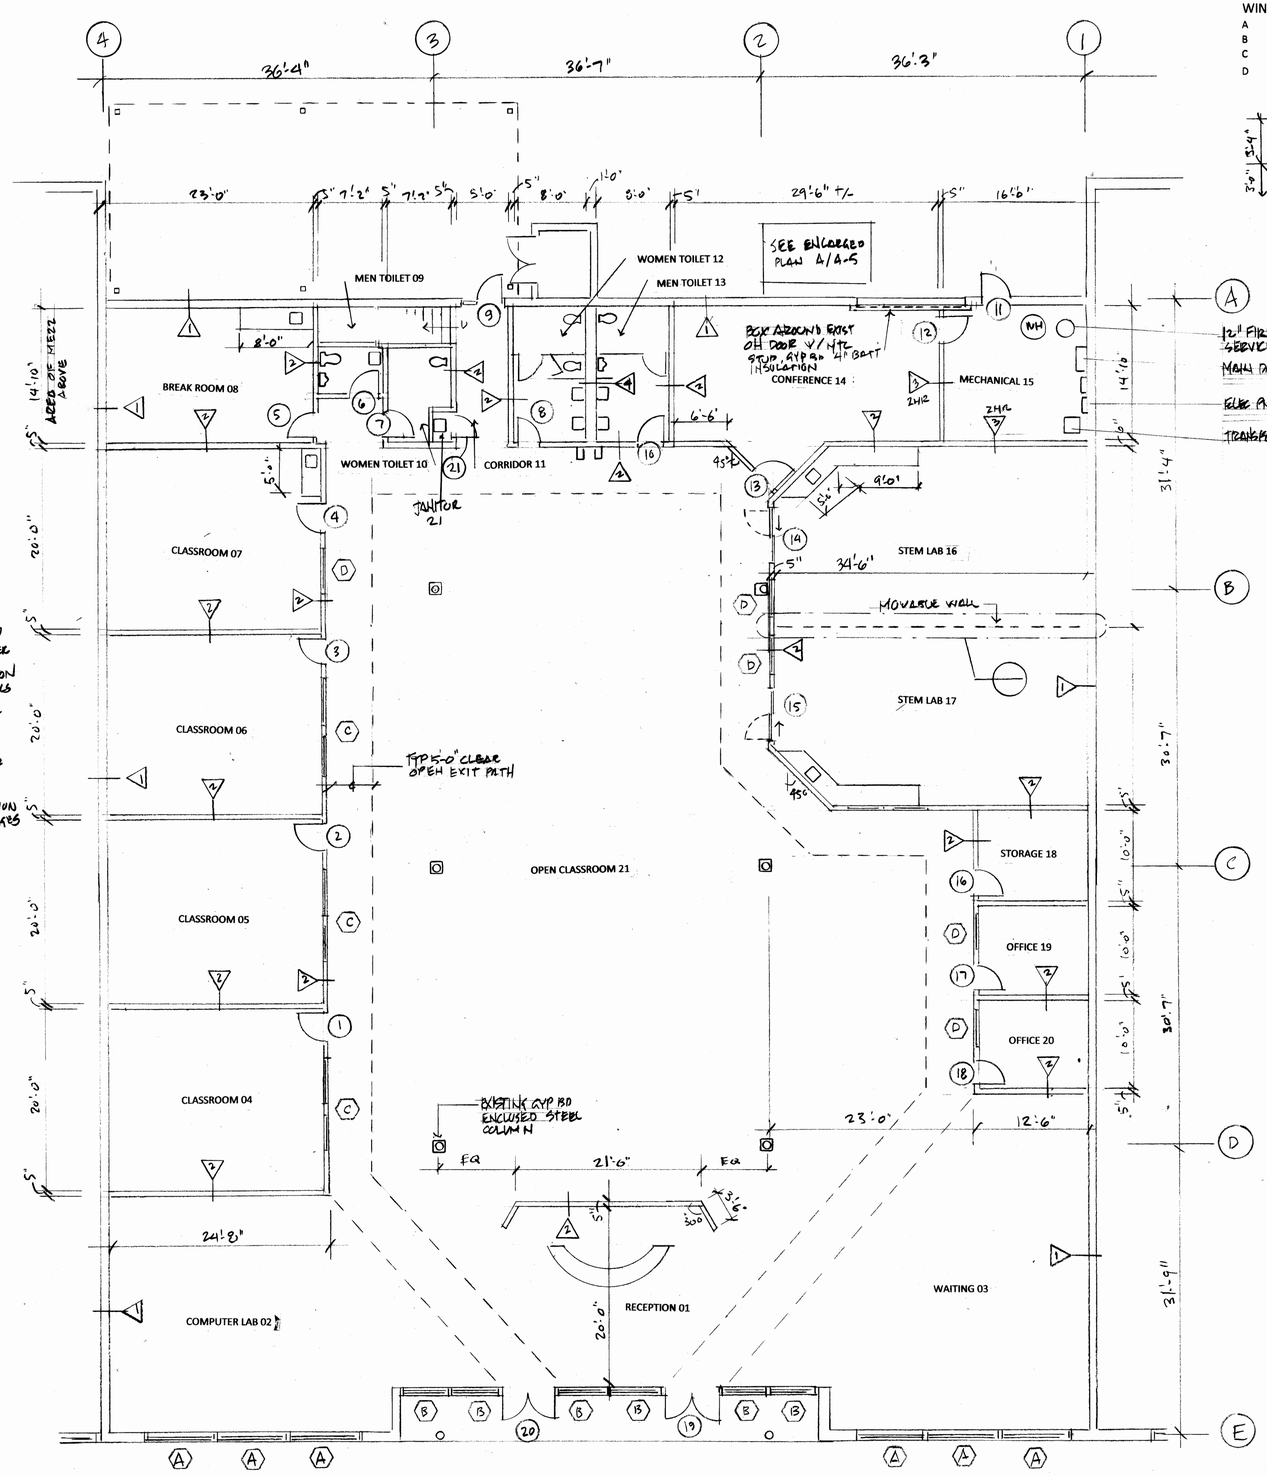

A FLOOR PLAN
SCALE 1/8"=1'-0"

NORTH

WINDOW LIGHT SCHEDULE

A	8'x8'=64'
B	8'x5'=40'
C	8'x3'-4"=26.4'
D	4'-0"x3'-4"=13.3'

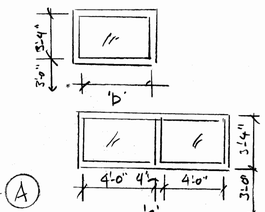

L. DOW OLIVER + ASSOCIATES
ARCHITECTS

WW ARCHITECTS & CONSULTING, LLC
9853 TAMIAMI TRAIL NORTH SUITE 216
NAPLES FLORIDA 34108 312-310-2626

NEW LEARNING CENTER
NORTH MARKET PLACE
1909 NORTH MARKET STREET
SHREVEPORT LA 71107

PATHWAYS IN EDUCATION
320 HALSTED PASADENS CA

4/13/2015

A-3

A REFLECTED CEILING PLAN

SCALE 1/8"=1'-0"

NORTH

L. DOW OLIVER + ASSOCIATES
ARCHITECTS

WW ARCHITECTS & CONSULTING, LLC
9853 TAMIAMI TRAIL NORTH SUITE 216
NAPLES FLORIDA 34108 312-310-2626

NEW LEARNING CENTER
NORTH MARKET PLACE
1909 NORTH MARKET STREET
SHREVEPORT LA 71107

PATHWAYS IN EDUCATION
320 HALSTED PASADENS CA

4/13/2015		A-4

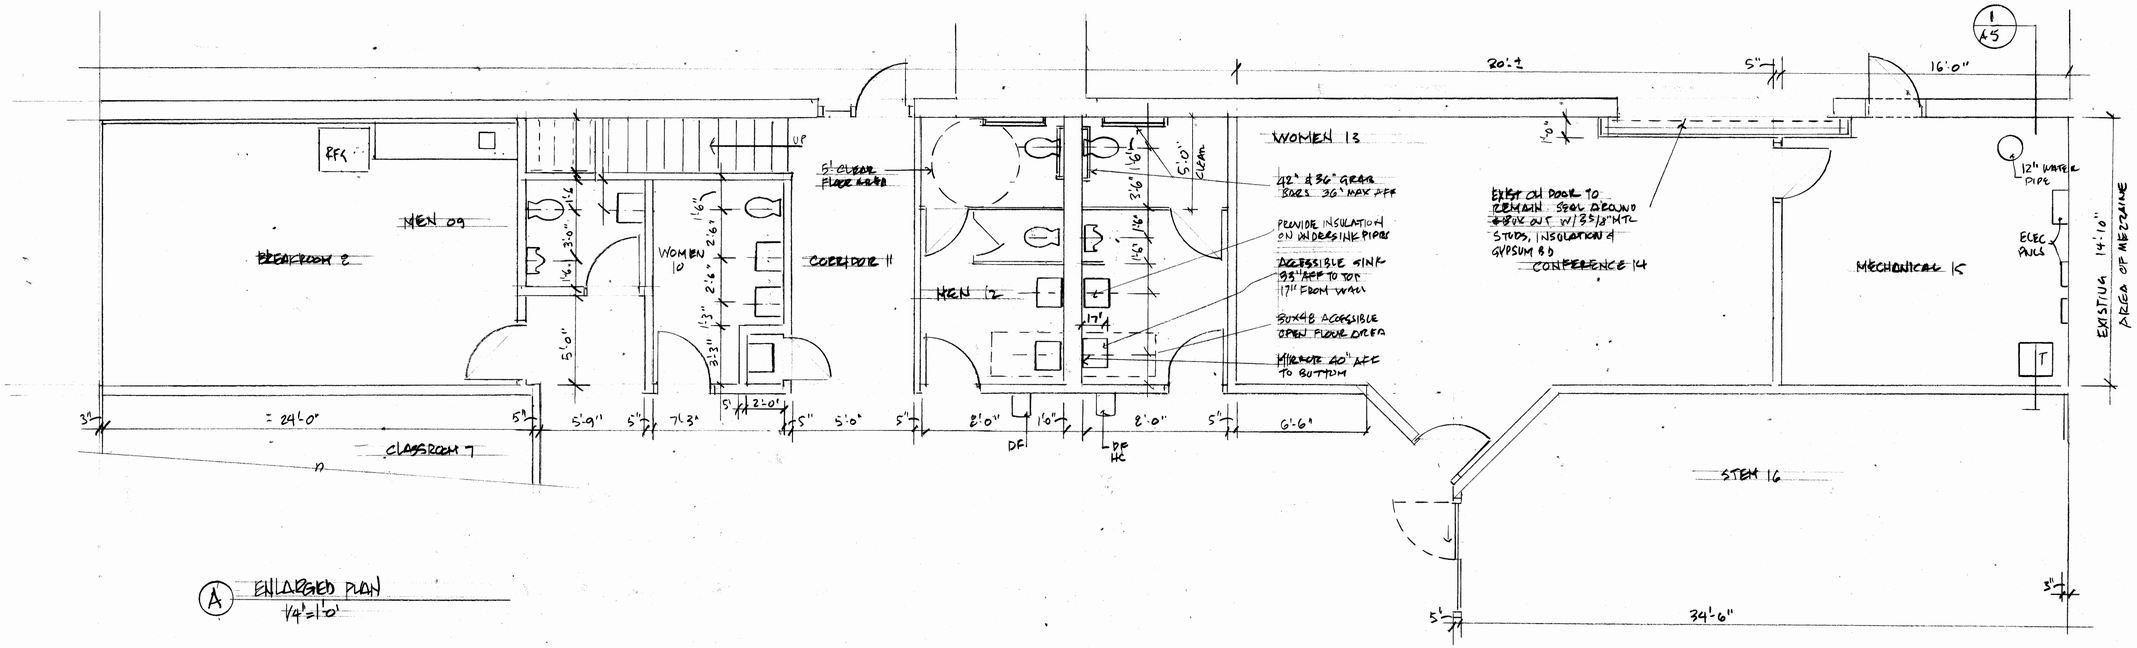

A ENLARGED PLAN
1/4"=1'-0"

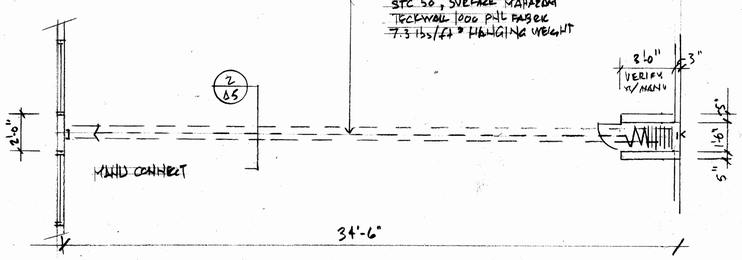

B RETRACTABLE WALL
1/4"=1'-0"

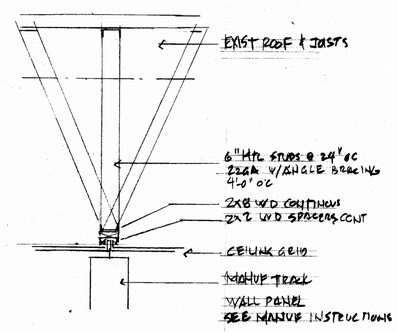

2 SECTION
1/2"=1'-0"

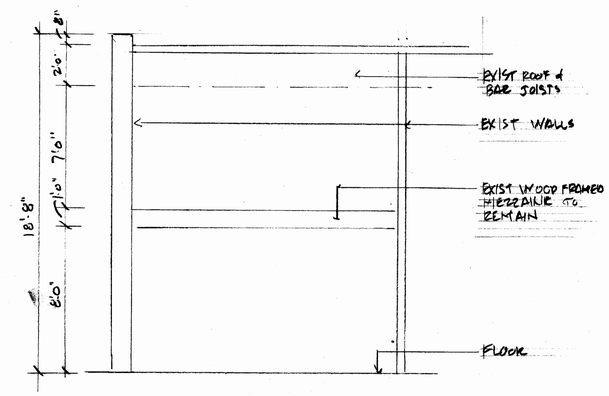

1 SECTION
1/4"=1'-0"

L. DOW OLIVER + ASSOCIATES
ARCHITECTS

WW ARCHITECTS & CONSULTING, LLC
9853 TAMIAMI TRAIL NORTH SUITE 216
NAPLES FLORIDA 34108 312-310-2626

NEW LEARNING CENTER
NORTH MARKET PLACE
1909 NORTH MARKET STREET
SHREVEPORT LA 71107

PATHWAYS IN EDUCATION
320 HALSTED PASADENS CA

4/13/2015		A-5

MECHANICAL/PLUMBING NOTES

1 ALL WORK SHALL BE DONE IN ACCORDANCE WITH THE CITY OF SHREVEPORT AND THE STATE OF LOUISANA CODES, 2013 NATIONAL PLUMBING CODE, 2012 INTERNATIONAL MECHANICAL CODE, 2012 EDITION OF GAS CODE & NFPA 2009 EDITION.
2 EACH CONTRACTOR SHALL CORRDINATE THERE RESPECTIVE WORK WITH EACH TRADE TO AVOID CONFLICTS PRIOR TO BEGINNING THERE WORK.
3 NOISE LEVELS OF ALL EQUIPMENT SHALL NOT EXCEED 65 db AT THE LOT LINE.
4 HEAT PROVIDED FOR THE SPACE SHALL PROVIDE A MINIMUM OF 70 DEGREES WHEN OUTSIDE AIR TEMPERATURE IS MINUS 10 DEGREES.
5 SUPPLY DIFFUSERS SHALL HAVE OPPOSED BLADE DAMPERS, RETURN REGISTERS SHALL HAVE OPPOSED BLADE DAMPERS & SHALL BE MANUALLY ADJUSTED.
6 ALL FLEXIBLE DUCT WORK SHALL BE UL181 TYPE AS APPROVED BY CODE AND AT A MAXIMUM LENGTH OF 5 FEET.
7 THE SCOPE OF THE MECHANICAL WORK IS TO REPLACE THE EXISTING ROOF TOP UNITS WITH LIKE KIND AND SIZE, PROVIDE NEW DUCT DISTRIBUTION FOR THE NEW DESIGN AND NEW THERMOSTSATS TO CONTROL.
8 PLUMBING DIAGRAMS ARE DIAGRAMTIC AND THE PLUMBING CONTRACTOR SHALL VERIFY LOCATION AND CONDITION OF EXISTING WASTE LINES AND WATER SERVICE LINES.
9 PLUMBING CONTRACTOR SHALL PROVIDE ANGLE VALVES ON EACH WATER CONNECTION TO EACH PLUMBING FIXTURE.
10 PLUMBING CONTRACTOR INSTALLER SHALL PROVIDE ALL STRUCTURAL SUPPORT BRACKETS, FLASHING HARDWARE FOR A COMPLETE INSTALLATION.
11 PLUMBING CONTRACTOR SHALL PROVIDE CLEAN OUTS AT EACH RISER STACK, AT 90 DEGREE CHANGE IN HORIZONTIAL DIRECTION AND AT THE EXIT OF THE BUILDING.
12 PLUMBING CONTRACTOR SHALL INSULATE ALL NEW WATER PIPING WITH 1.5" INSULATION. AND PROVIDE REQUIRED ADA PROTECTION OF UNDER LAVATORY PIPING IT THE TOILETS.

PLUMBING FIXTURE SCHEDULE

TAG	ITEM	SPECIFICATION
WC	WATER CLOSET	KOHLER WITH AUTO FLUSH
KS	KITCHEN SINK	KOHLER SSTL
LAV	LAVATORY	KOHLER
UR	URINAL	KOHLER K5016-ER-0 W/AUTO FLUSH
SS	SERVICE SINK	KOHLER/ELKAY
WH	WATER HEATER	AO SMITH 60 GAL
KSF	FACUET	DELTA D2529LFHDF/LEVER CONTROLERS
LABS	LAB SINK	ELKAY SSTL

ISOMETRICS

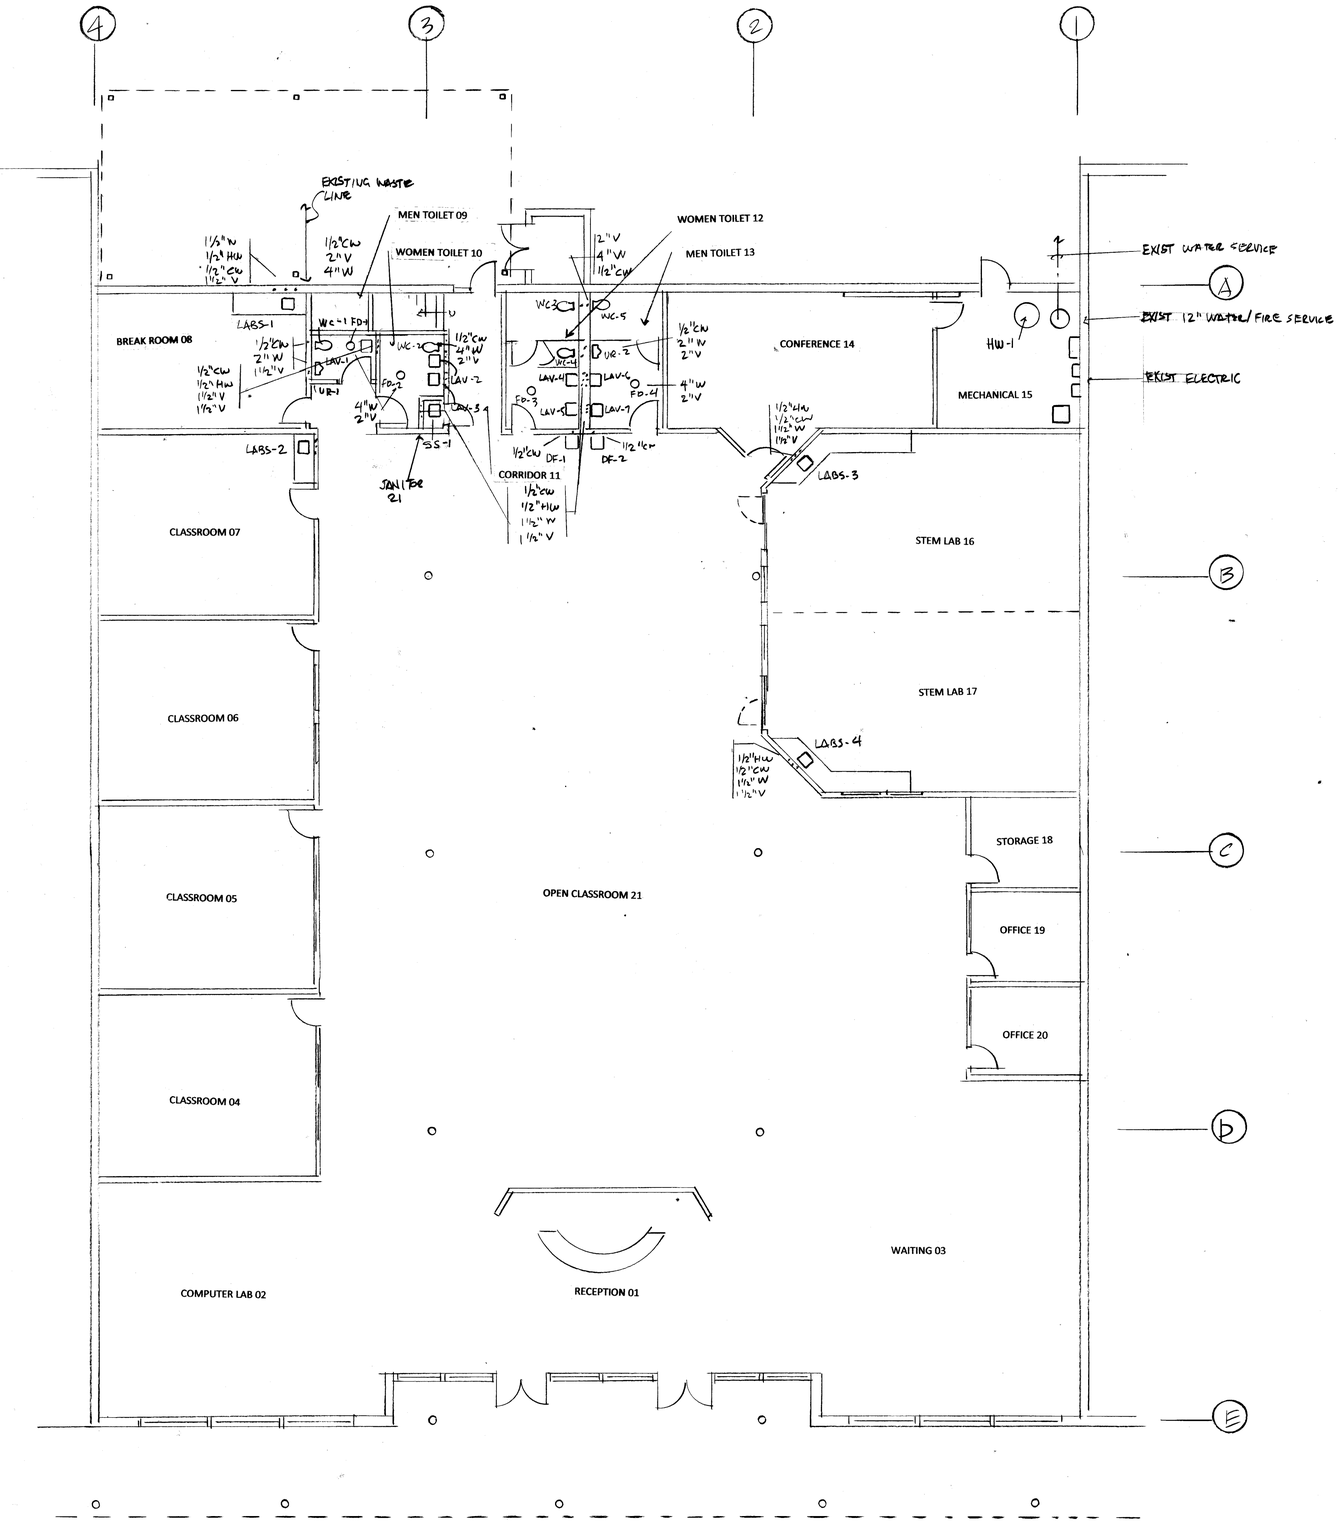

PLUMBING PLAN
SCALE 1/8"=1'-0"

NORTH

L. DOW OLIVER + ASSOCIATES
ARCHITECTS

WW ARCHITECTS & CONSULTING, LLC
9853 TAMIAMI TRAIL NORTH SUITE 216
NAPLES FLORIDA 34108 312-310-2626

NEW LEARNING CENTER
NORTH MARKET PLACE
1909 NORTH MARKET STREET
SHREVEPORT LA 71107

PATHWAYS IN EDUCATION
320 HALSTED PASADENS CA

4/13/2015		MP-1

VENTILATION SCHEDULE

ROOM #	NAME	AREA SF	NATURAL LIGHT CODE	NATURAL LIGHT ACTUAL	VENTILATION CODE	VENTILATION ACTUAL	EXHAUST/RETURN CODE	EXHAUST/RETURN ACTUAL
1	RECEPTION	760	0	240	760	1,200	760	800
2	COMPUTER LAB	592	0	192	592	1,200	592	600
3	WAITING	1,128	0	192	1,128	1,600	1,128	1,200
4	CLASSROOM	493	0	26	493	800	493	500
5	CLASSROOM	493	0	26	493	800	493	500
6	CLASSROOM	493	0	26	493	800	493	500
7	CLASSROOM	493	0	13	493	800	493	500
8	BREAK ROOM	333	0	0	333	400	333	250
9	MEN TOILET	63	0	0	100	100	100	150
10	WOMEN TOILET	72	0	0	100	100	100	150
11	CORRIDOR	74	0	0	0	0	0	0
12	WOMEN TOILET	118	0	0	125	125	125	150
13	MEN TOILET	118	0	0	125	125	125	150
14	CONFERENCE	458	0	0	458	800	458	500
15	MECHANICAL	236	0	0	472	500	472	500
16	STEM LAB	680	0	43	680	900	680	500
17	STEM LAB	680	0	43	680	900	680	500
18	STORAGE(INACTIVE)	126	0	0	0	100	0	0
19	OFFICE	126	0	13	126	200	0	150
20	OFFICE	126	0	13	126	200	0	150
21	OPEN CLASSROOM	4,141	0	0	4,141	6,250	4,141	4,500
		10,813			11,918	17,900	11,194	11,950

ROOF TOP UNIT SCHEDULE

TAG	SERVES ROOMS	MANUF	MODEL (ELECTRIC HEAT)	TONS	COOLING BTU	HEATING BTU	CFM	VOLTAGE	WEIGHT
RTU-1	3	CARRIER	48TCEA05A2A5-0A0A0	5	61.9	115	2100	230-3-60	688
RTU-2	18,19,20,21	CARRIER	48TCEA05A2A5-0A0A0	5	61.9	115	1700	230-3-60	688
RTU-3	14,15,16,17	CARRIER	48TCEA05A2A5-0A0A0	5	61.9	115	3100	230-3-60	688
RTU-4	1,2	CARRIER	48TCEA05A2A5-0A0A0	5	61.9	115	2300	230-3-60	688
RTU-5	4,5	CARRIER	48TCEA05A2A5-0A0A0	5	61.9	115	1600	230-3-60	688
RTU-6	6,7	CARRIER	48TCEA05A2A5-0A0A0	5	61.9	115	2200	230-3-60	688
RTU-7	12,13,21	CARRIER	86TCEA05A2A5-0A0A0	10	110	230	5000	230-3-60	1250

NOTES APPLY TO ALL UNITS

1. INSTALL ON EXISTING CURB IF APPLICABLE OR NEW FACTORY CURB
2. ECONOMIZER WITH POWER EXHAUST
3. PROGRAMMABLE TSTAT
4. RETURN AIR CO2 SENSOR FACTORY WIRED
5. PROVIDE 30 % MAKE UP AIR

TOILET EXHAUST FAN (EXTERIOR WALL MOUNTED)
BRAÜN OR EQUAL TOILET EXHAUST FAN MODEL S130
250 CFM, 2.5 SCONES, 4" DISCHARGE, 1.5 AMP
120V-1PH-60HZ, BACK DRAFT DAMPER, BIRD SCREEN
FAN START/STOP SWITCH IN EACH TOILET ROOM

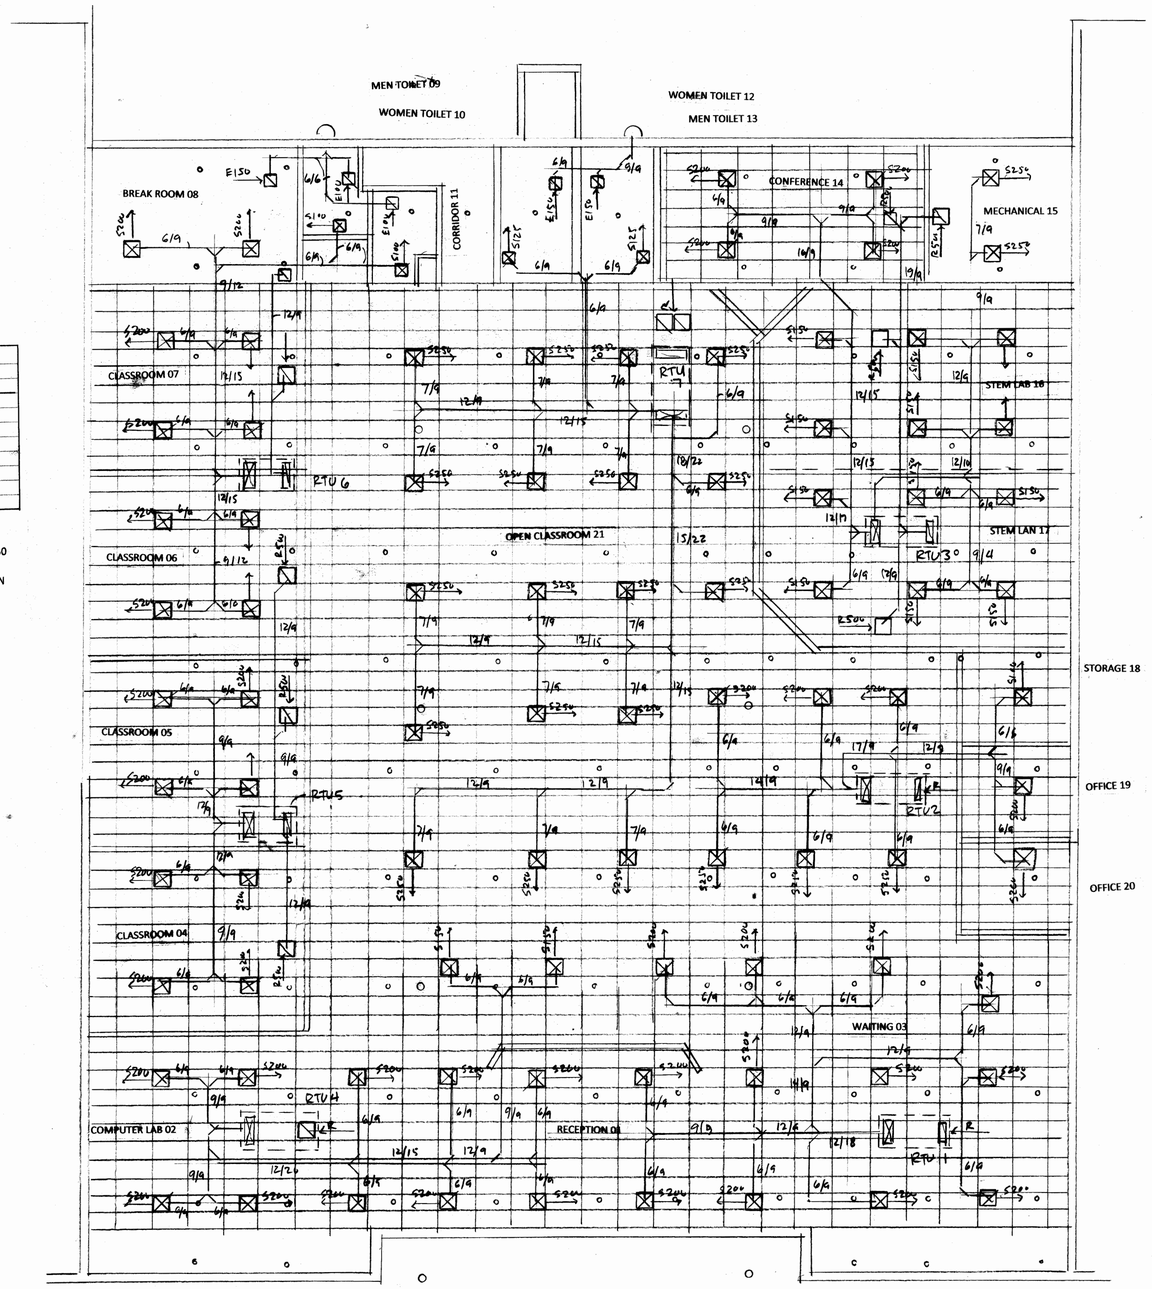

MECHANICAL PLAN

SCALE 1/8"=1'-0"

NORTH

L. DOW OLIVER + ASSOCIATES
ARCHITECTS

WW ARCHITECTS & CONSULTING, LLC
9853 TAMIAMI TRAIL NORTH SUITE 216
NAPLES FLORIDA 34108 312-310-2626

NEW LEARNING CENTER
NORTH MARKET PLACE
1909 NORTH MARKET STREET
SHREVEPORT LA 71107

PATHWAYS IN EDUCATION
320 HALSTED PASADENS CA

4/13/2015		MP-2

ELECTRICAL SYMBOLIST

- 20AMP DUPLEX OUTLET
- QUAD 20AMP DUPLEX OUTLET
- CABLE OUTLET
- JUNCTION BOX
- DISCONNECT
- GFCI GROUND FAULT OUTLET
- 1X4 FLOURESCENT FIXT
- 2X4 EXISTING FLOURESCENT FIXT
- X 2X4 FIXTURE TO BE REMOVED
- EXIT SIGN
- EMERGENCY BATT BACKUP LIGHT

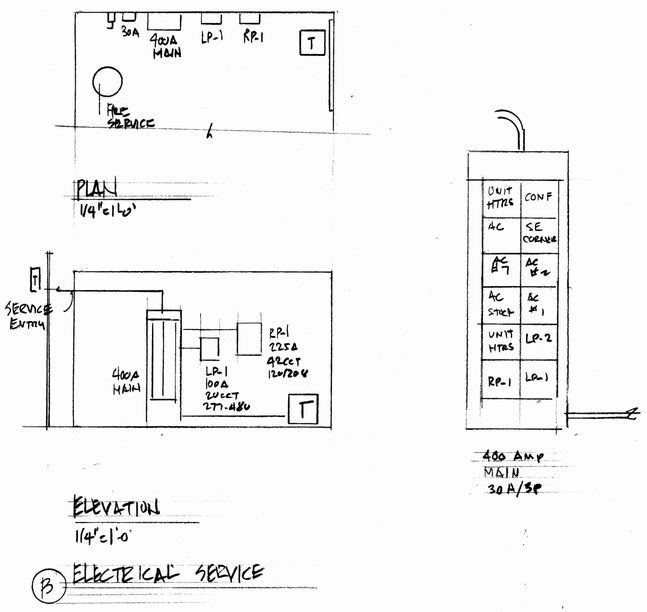

(B) ELECTRICAL SERVICE

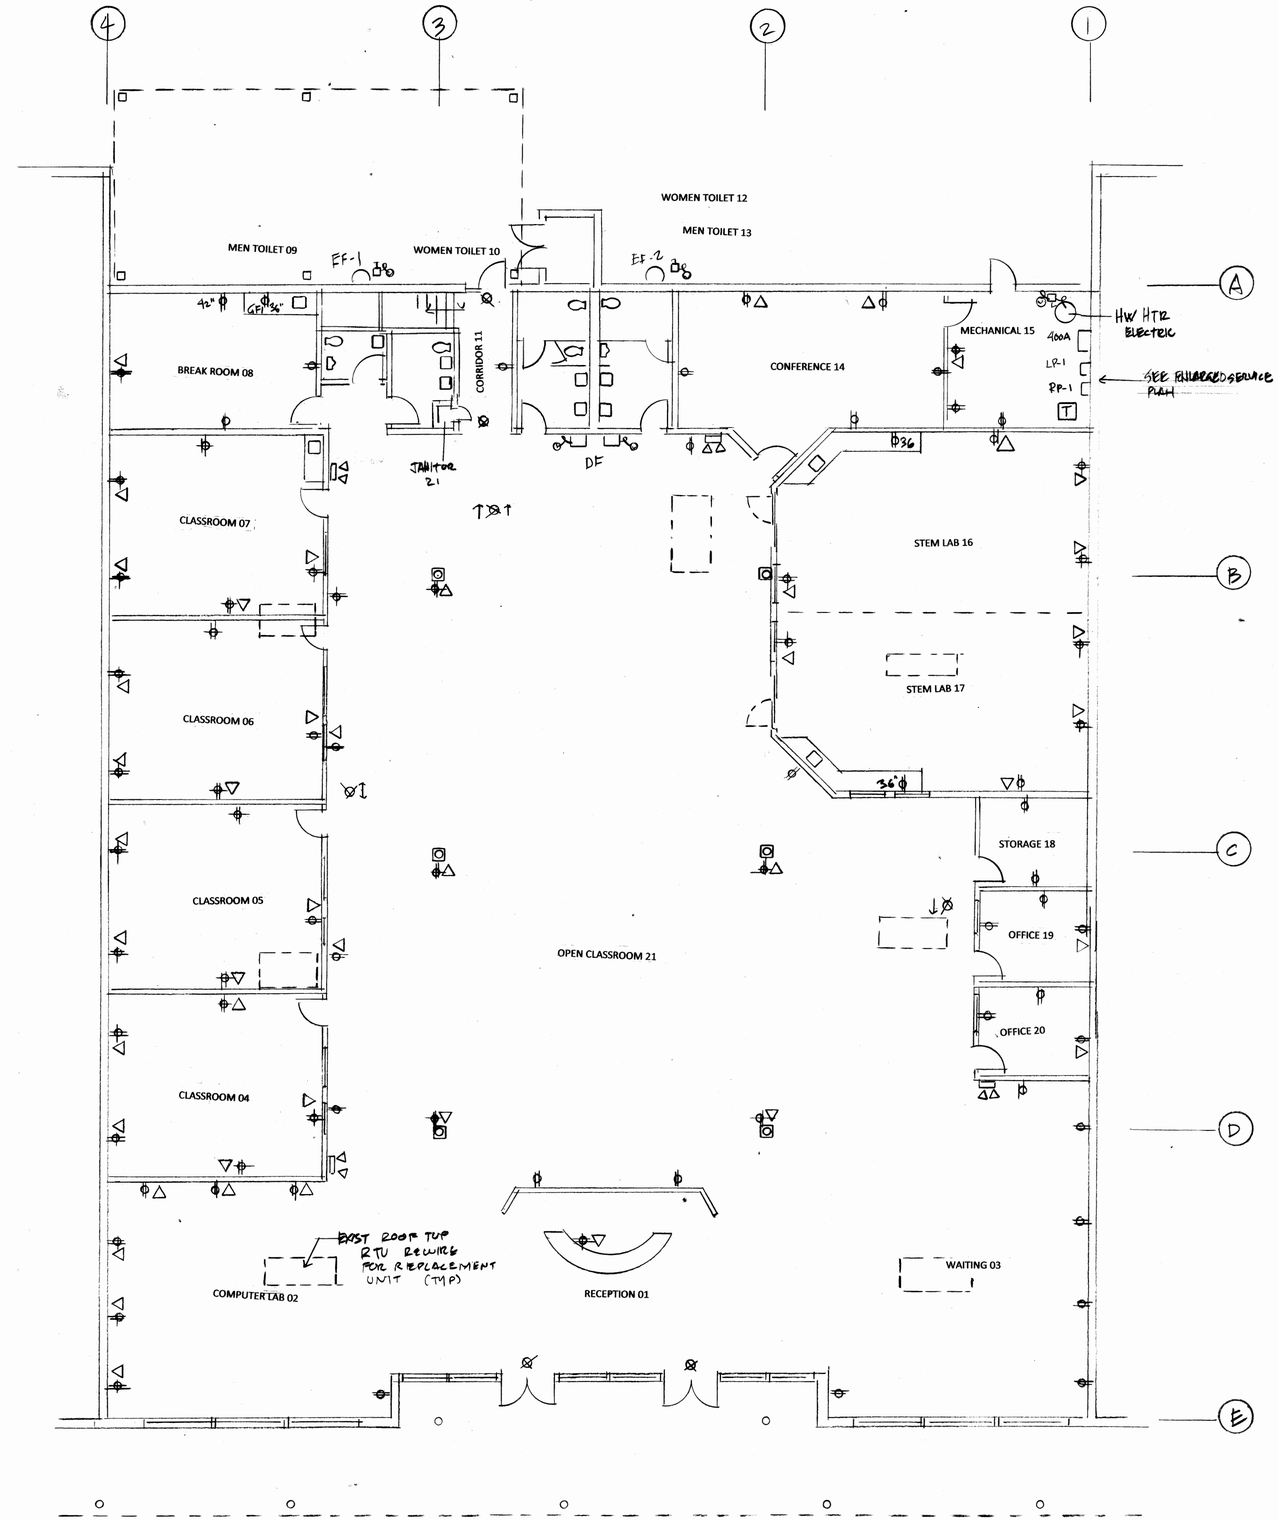

(A) POWER PLAN

SCALE 1/8"=1'-0"

NORTH

ELECTRICAL NOTES

1. ALL WORK SHALL BE COMPLETED IN COMPLIANCE WITH THE CITY OF SHREVEPORT, STATE OF LOUSIANA AND 2011 NATIONAL ELECTRICAL CODE.
2. CONTRACTOR SHALL BE RESPONSIBLE FOR OBTAINING AND PAYING FOR PERMITS AND INSPECTIONS AS REQUIRED
3. CONTRACTOR SHALL PREPARE AS BUILT RECORD DRAWINGS AND PROVIDE TO OWNER
4. CONTRACTOR SHALL PROVIDE GROUNDING OF THE ENTIRE SYSTEM & BALANCE THE LOAD BETWEEN THE EXISTING PANELS
5. ALL WIRING TO BE RUN IN CONDUIT OF MINIMUM SIZE OF 3/4", WALL SWITCHES SHALL BE COMMERICAL GRADE 120/277 VOLT, 20 AMP, RATING, UL APPROVED AND RECEPTACLES SHALL BE COMMERCIAL GRADE 125 VOLT RATED AND UL LISTED
6. ALL OUTLETS WITHIN 6 FEET OF A SINK OR WET LOCATION SHALL BE GFIC TYPE
7. CONTRACTOR SHALL MODIFY EXISTING ALARM SYSTEM OR REPLACE TO MEET CURRENT CODES FOR A SCHOOL OCCUPANCY.

L. DOW OLIVER + ASSOCIATES
ARCHITECTS

WW ARCHITECTS & CONSULTING, LLC
9853 TAMIAMI TRAIL NORTH SUITE 216
NAPLES FLORIDA 34108 312-310-2626

NEW LEARNING CENTER
NORTH MARKET PLACE
1909 NORTH MARKET STREET
SHREVEPORT LA 71107

PATHWAYS IN EDUCATION
320 HALSTED PASADENS CA

4/13/2015		E-1

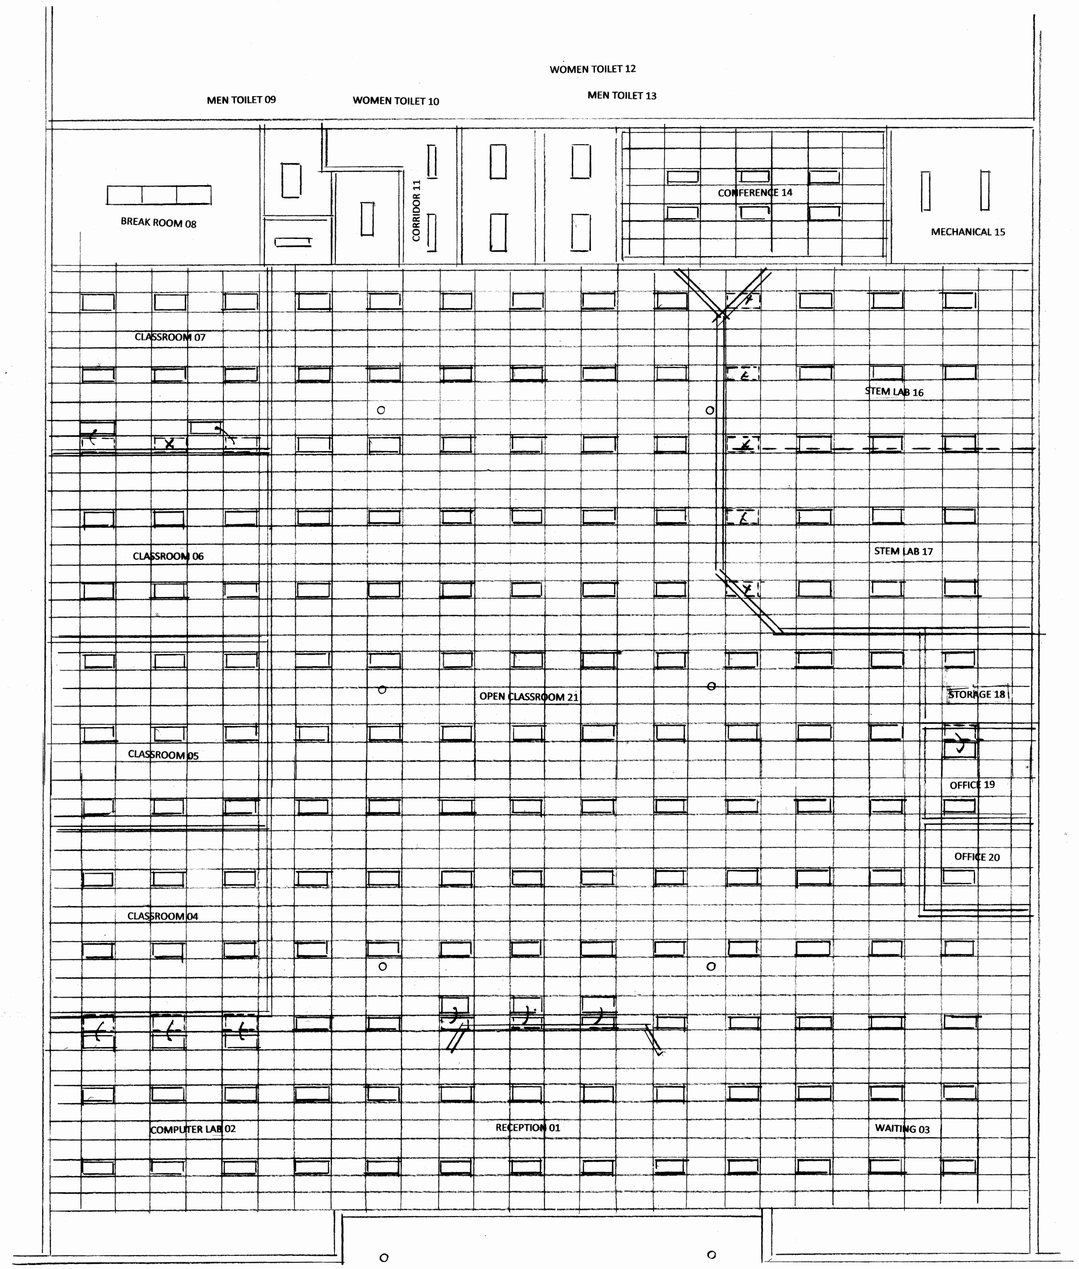

LIGHTING PLAN

SCALE 1/8"=1'-0'

NORTH

L. DOW OLIVER + ASSOCIATES
ARCHITECTS

WW ARCHITECTS & CONSULTING, LLC
9853 TAMIAMI TRAIL NORTH SUITE 216
NAPLES FLORIDA 34108 312-310-2626

NEW LEARNING CENTER
NORTH MARKET PLACE
1909 NORTH MARKET STREET
SHREVEPORT LA 71107

PATHWAYS IN EDUCATION
320 HALSTED PASADENS CA

4/13/2015		E-2