IV. Facilities Plan

Submit a facilities plan, by site, including any plans for expansion.

We are currently located at 3810 W. 16th Street, Yuma, Arizona. The Educational Opportunity Center Charter High School is located within the YPIC complex. The building is approximately 4, 992 square feet. See attached floor plan and YPIC complex map.

We are having discussions with two developers about building a new YPIC building which would be located off Redondo Drive in Yuma. The building would be in close proximity to Arizona Western College Entrepreneurial Center, the University of Phoenix, and the Department of Economic Security Multi-service Center. Please see attached draft plan. This new site would provide larger classrooms, a lunch room, and be a more energy efficient building. If an agreement is established with one of the developers we would be moving to the new location in June of 2011. We will continue to serve 105 students at the new location. We like the small size of our school and plan to continue to have a small school with high support for our student population.

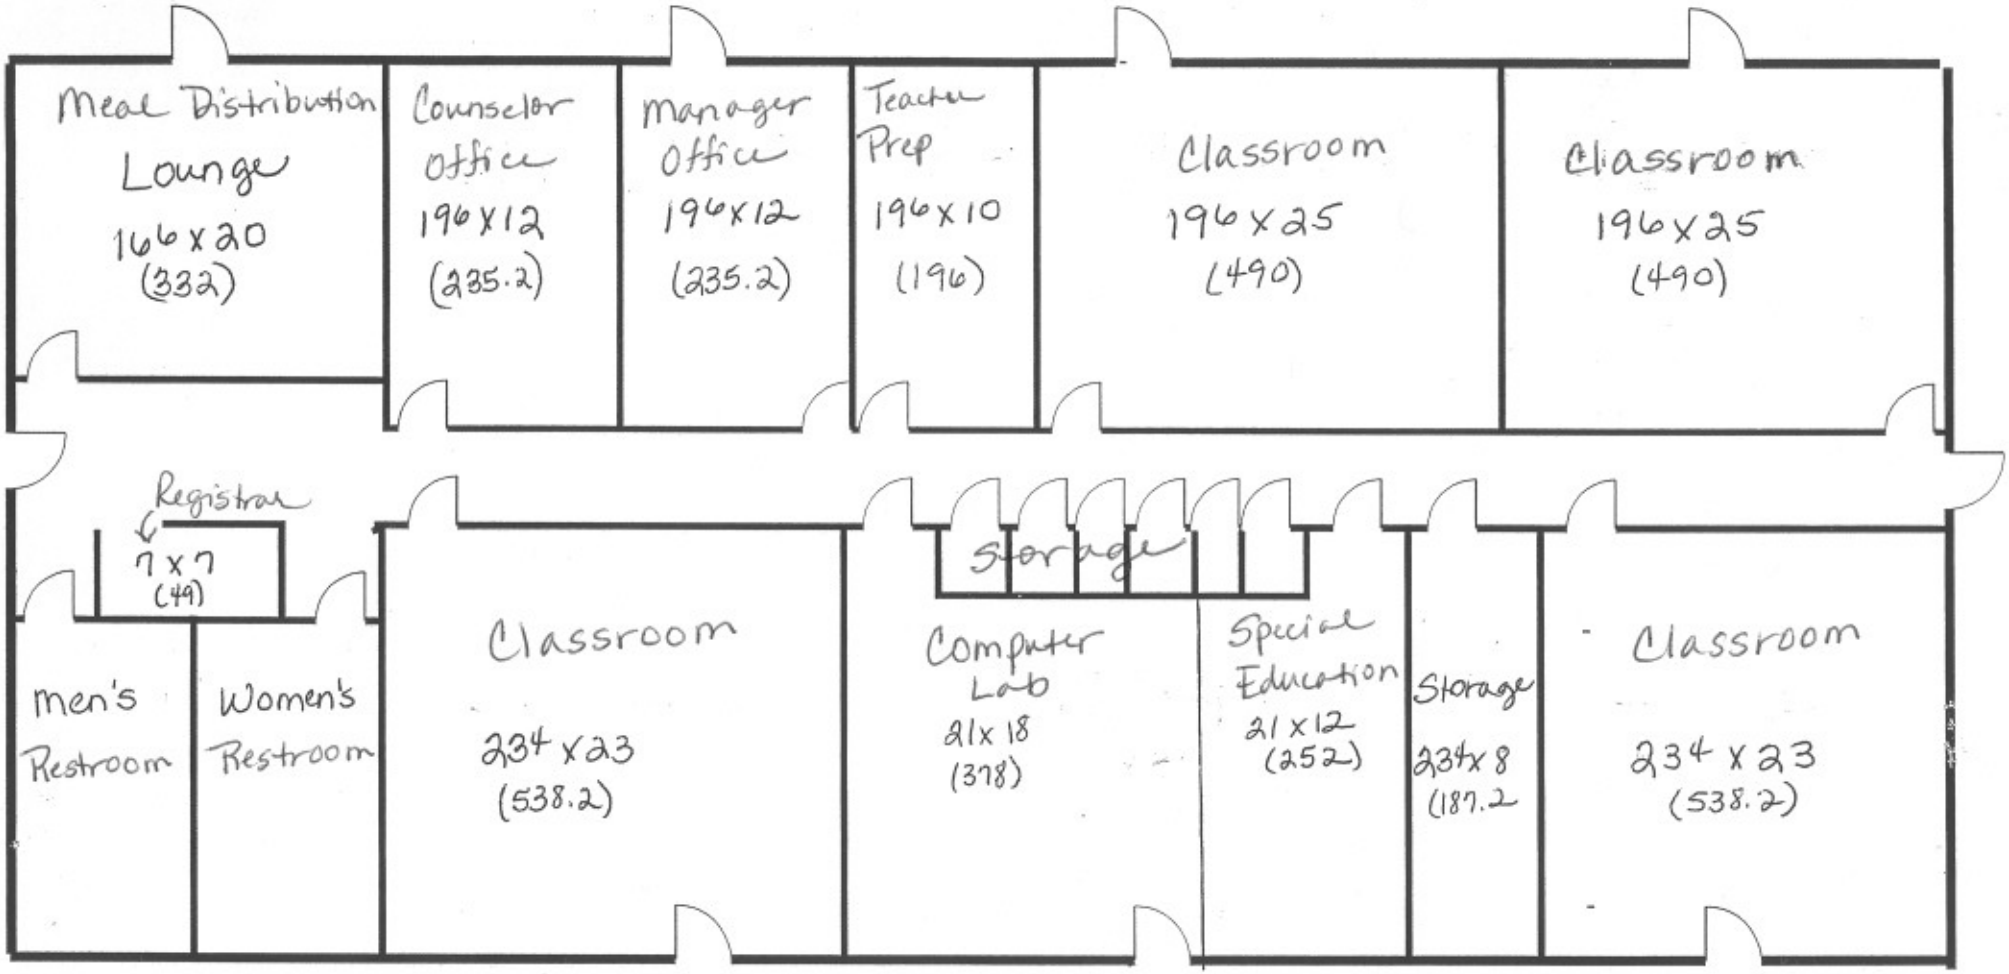

Educational Opportunity Center (Building IV)
Charter High School
3810 W. 16th Street
Yuma, Az 85364

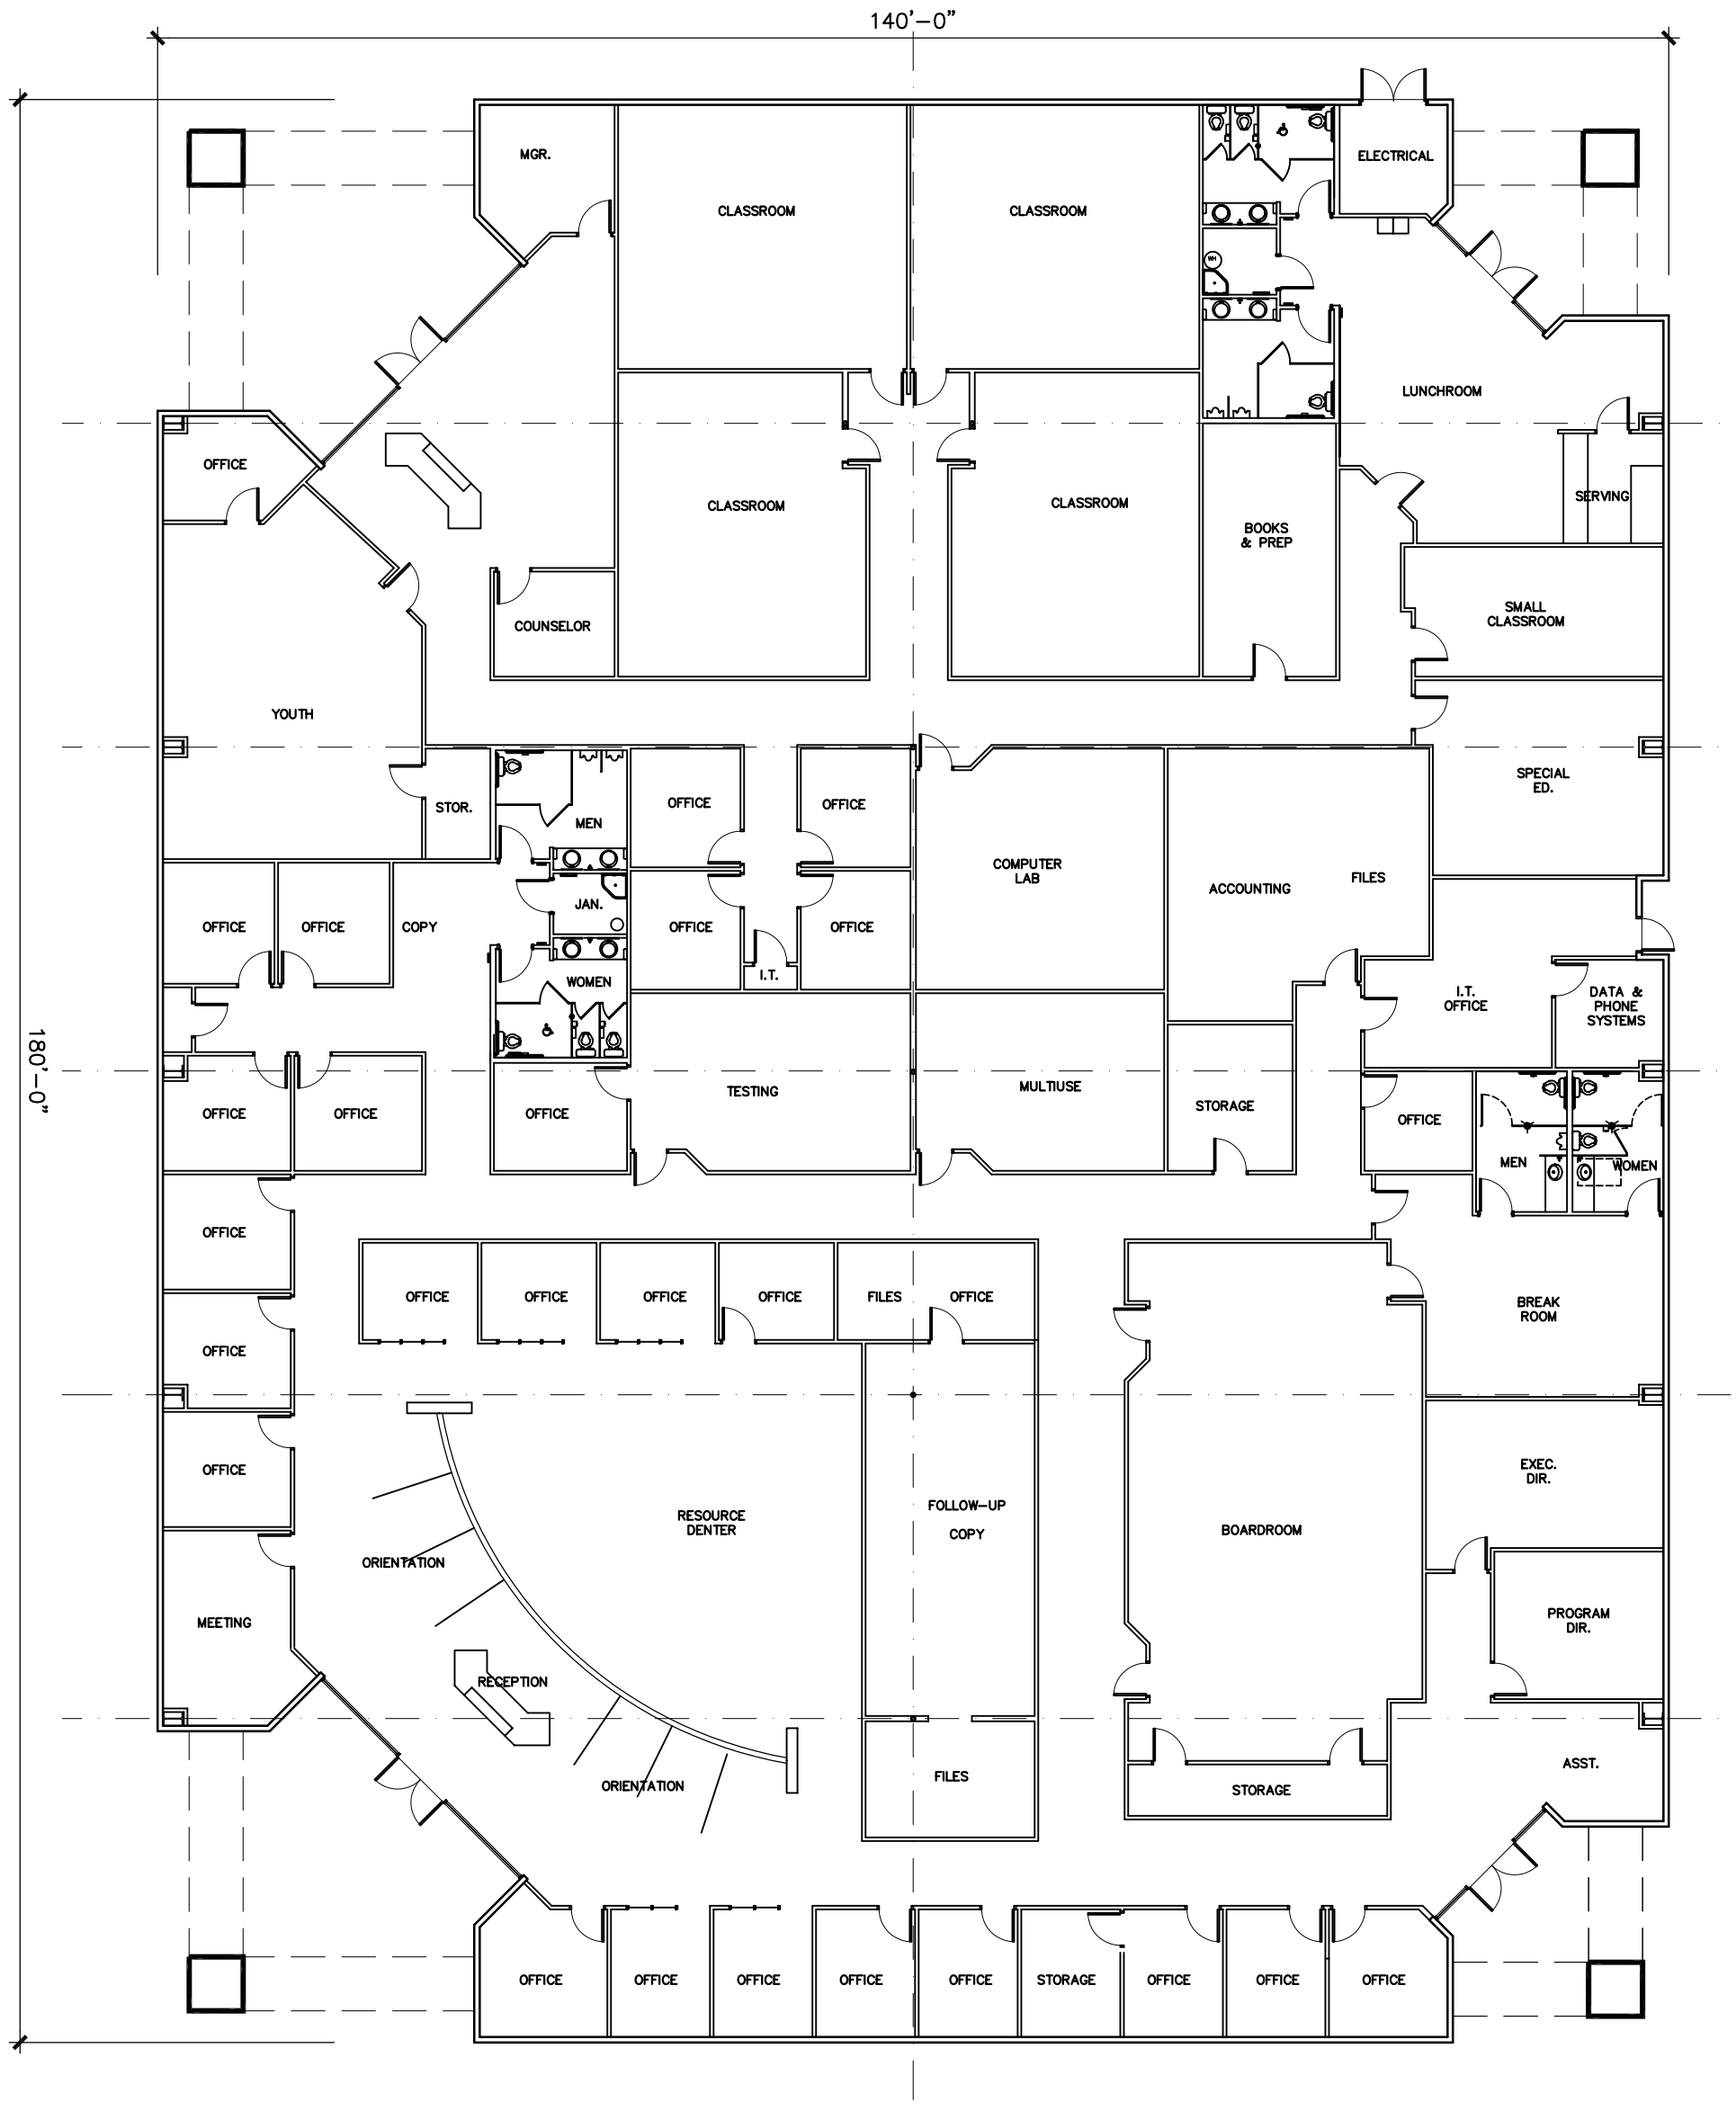

PROPOSED FLOOR PLAN

SCALE: 1/16"= 1'–0" (18" x 12" PRINT)

NORTH

THIS DRAWING & THE DATA CONTAINED HEREON ARE THE PROPERTY OF STEVEN R. FISCHER ARCHITECT & MAY NOT BE USED, REPRODUCED OR TRANSFERRED, WITHOUT THE WRITTEN CONSENT OF THE REGISTRANT AND OR COMPANY. NOR SHALL ANY DATA OR INFORMATION CONTAINED HERON BE USED IN A MANNER INCONSISTENT WITH THE PRIOR EXPRESS WRITTEN AUTHORIZATION OF THE REGISTRANT AND OR THE COMPANY.

SHEET FP–1 OF 2

PROJ. NO. 0903

PROJ. TITLE YPIC

STEVEN R. FISCHER
ARCHITECT
1455 W. 16TH STREET, SUITE A-2
YUMA, ARIZONA 85364
PH: 928-726-0725
FAX: 928-726-3024

A NEW
ONE STOP FACILITY
for
Yuma Private Industry Council
YUMA, ARIZONA

PROJ. TITLE

PROPOSED FLOOR PLAN

SHEET DESC.

REVISIONS:

DESIGN: S. Fischer
DRAWN: SRF
CHECKED: S.F.
DATE: 3/13/09