Enrollment Cap Notification Request

Charterholder Info

Charter Holder

Name:
The Odyssey Preparatory Academy, Inc.

CTDS:
07-85-61-000

Mailing Address:
6500 South Apache
Buckeye, AZ 85326

› View detailed info

Representative

Name:
Megan Olson

Phone Number:
602-663-2516

Downloads

Download all files

Enrollment Cap

From:
2000

To:
2100

Attachments

Board Minutes — Download File

Additional Information*
No documents were uploaded.

Increase to Enrollment Cap Attachments

The following 2 attachments are only required if the enrollment cap is increasing.

Documentation that current facilities can accommodate requested capacity — Download File

Narrative describing the staffing changes and recruiting efforts that will be made to reach capacity — Download File

Signature

Charter Representative Signature
Megan Olson 11/22/2013

Board Minutes

The Odyssey Preparatory Academy

Pursuant to Arizona Revised Statutes (A.R.S.) § 38-431.02, notice is hereby given to the members of The Odyssey Preparatory Academy and to the general public that the Board will hold a meeting, open to the public as specified below. The Board reserves the right to change the order of items on the agenda, with the exception of public hearings set for a specific time. One or more members of the Board may participate in the meeting by telephonic communications.
Pursuant to A.R.S. § 38-431.02(H), the Board may discuss and take action concerning any matter listed on the agenda.
Pursuant to A.R.S. § 38-431.03(A)(3) the Board may vote to go into Executive Session, which will not be open to the public, for legal advice concerning any item on the agenda.
Persons with a disability may request a reasonable accommodation such as a sign language interpreter, by contacting Mary Yanke at (602) 680-0967. Requests should be made as early as possible to allow time to arrange the accommodation.

Meeting Location: 1495 S. Airport Road, Buckeye, AZ 85326
September 16th, 2013
Meeting Time: 9:00 AM

Chairman: Megan Olson

Other Board Members: Mary Yanke and Holly Johnson

I. Call to order

* Meeting called to order by Olson at 9:01 a.m.

II. Roll call

* Olson present telephonically, Johnson and Yanke Present

III. Call to public

IV. Open issues

V. New business

A. Approve 11th grade at The Odyssey Institute for Advanced and International Studies for SY 2014-2015
- Olson motions to approve the 11th grade at The Odyssey Institute for Advanced and International Studies for SY 2014-2015
- Yanke seconds the motion
- Unanimously approved

B. Approve enrollment cap of 2500 for SY 2013-2014
- Yanke motions to approve the enrollment cap of 2013-2014
- Johnson seconds
- Unanimously approved

C. Approve Whistle Blower Policy
- Johnson motions to approve Whistle Blower Policy
- Olson Seconds
- Unanimously approved

D. Approve Science Safety Guidelines
- Yanke motions to approve Science Safety Guidelines
- Olson seconds
- Unanimously approved

VI. Adjournment

*Olson adjourns meeting at 9:05

The Odyssey Preparatory Academy

Family of Schools

Megan Olson
The Odyssey Preparatory Academy
Family of Schools

1495 S. Airport Rd.
Buckeye, AZ 85326

Telephone: 623-882-1140
Email: admin@topamail.com
Website: www.odyprep.com

To Whom it May Concern,

In August of 2013, the site notification for TOPA Casa Grande was approved. No subsequent enrollment cap notification was submitted as the board wanted to see if this would be necessary based on enrollment numbers. At this time, the 40th day numbers for the TOPA district have been aggregated., it is now necessary to increase the enrollment cap. DSP's for all TOPA schools have been submitted. The Casa Grande school has started very slowly and methodically will enrollment, however, it is necessary to increase the cap based on the 40th day numbers. As of right now, there are approximately 90 students enrolled in TOPA Casa Grande, however, the building can hold 500 students total.

Sincerely,

Megan Olson

Co-Director, The Odyssey Preparatory Academy Family of Schools

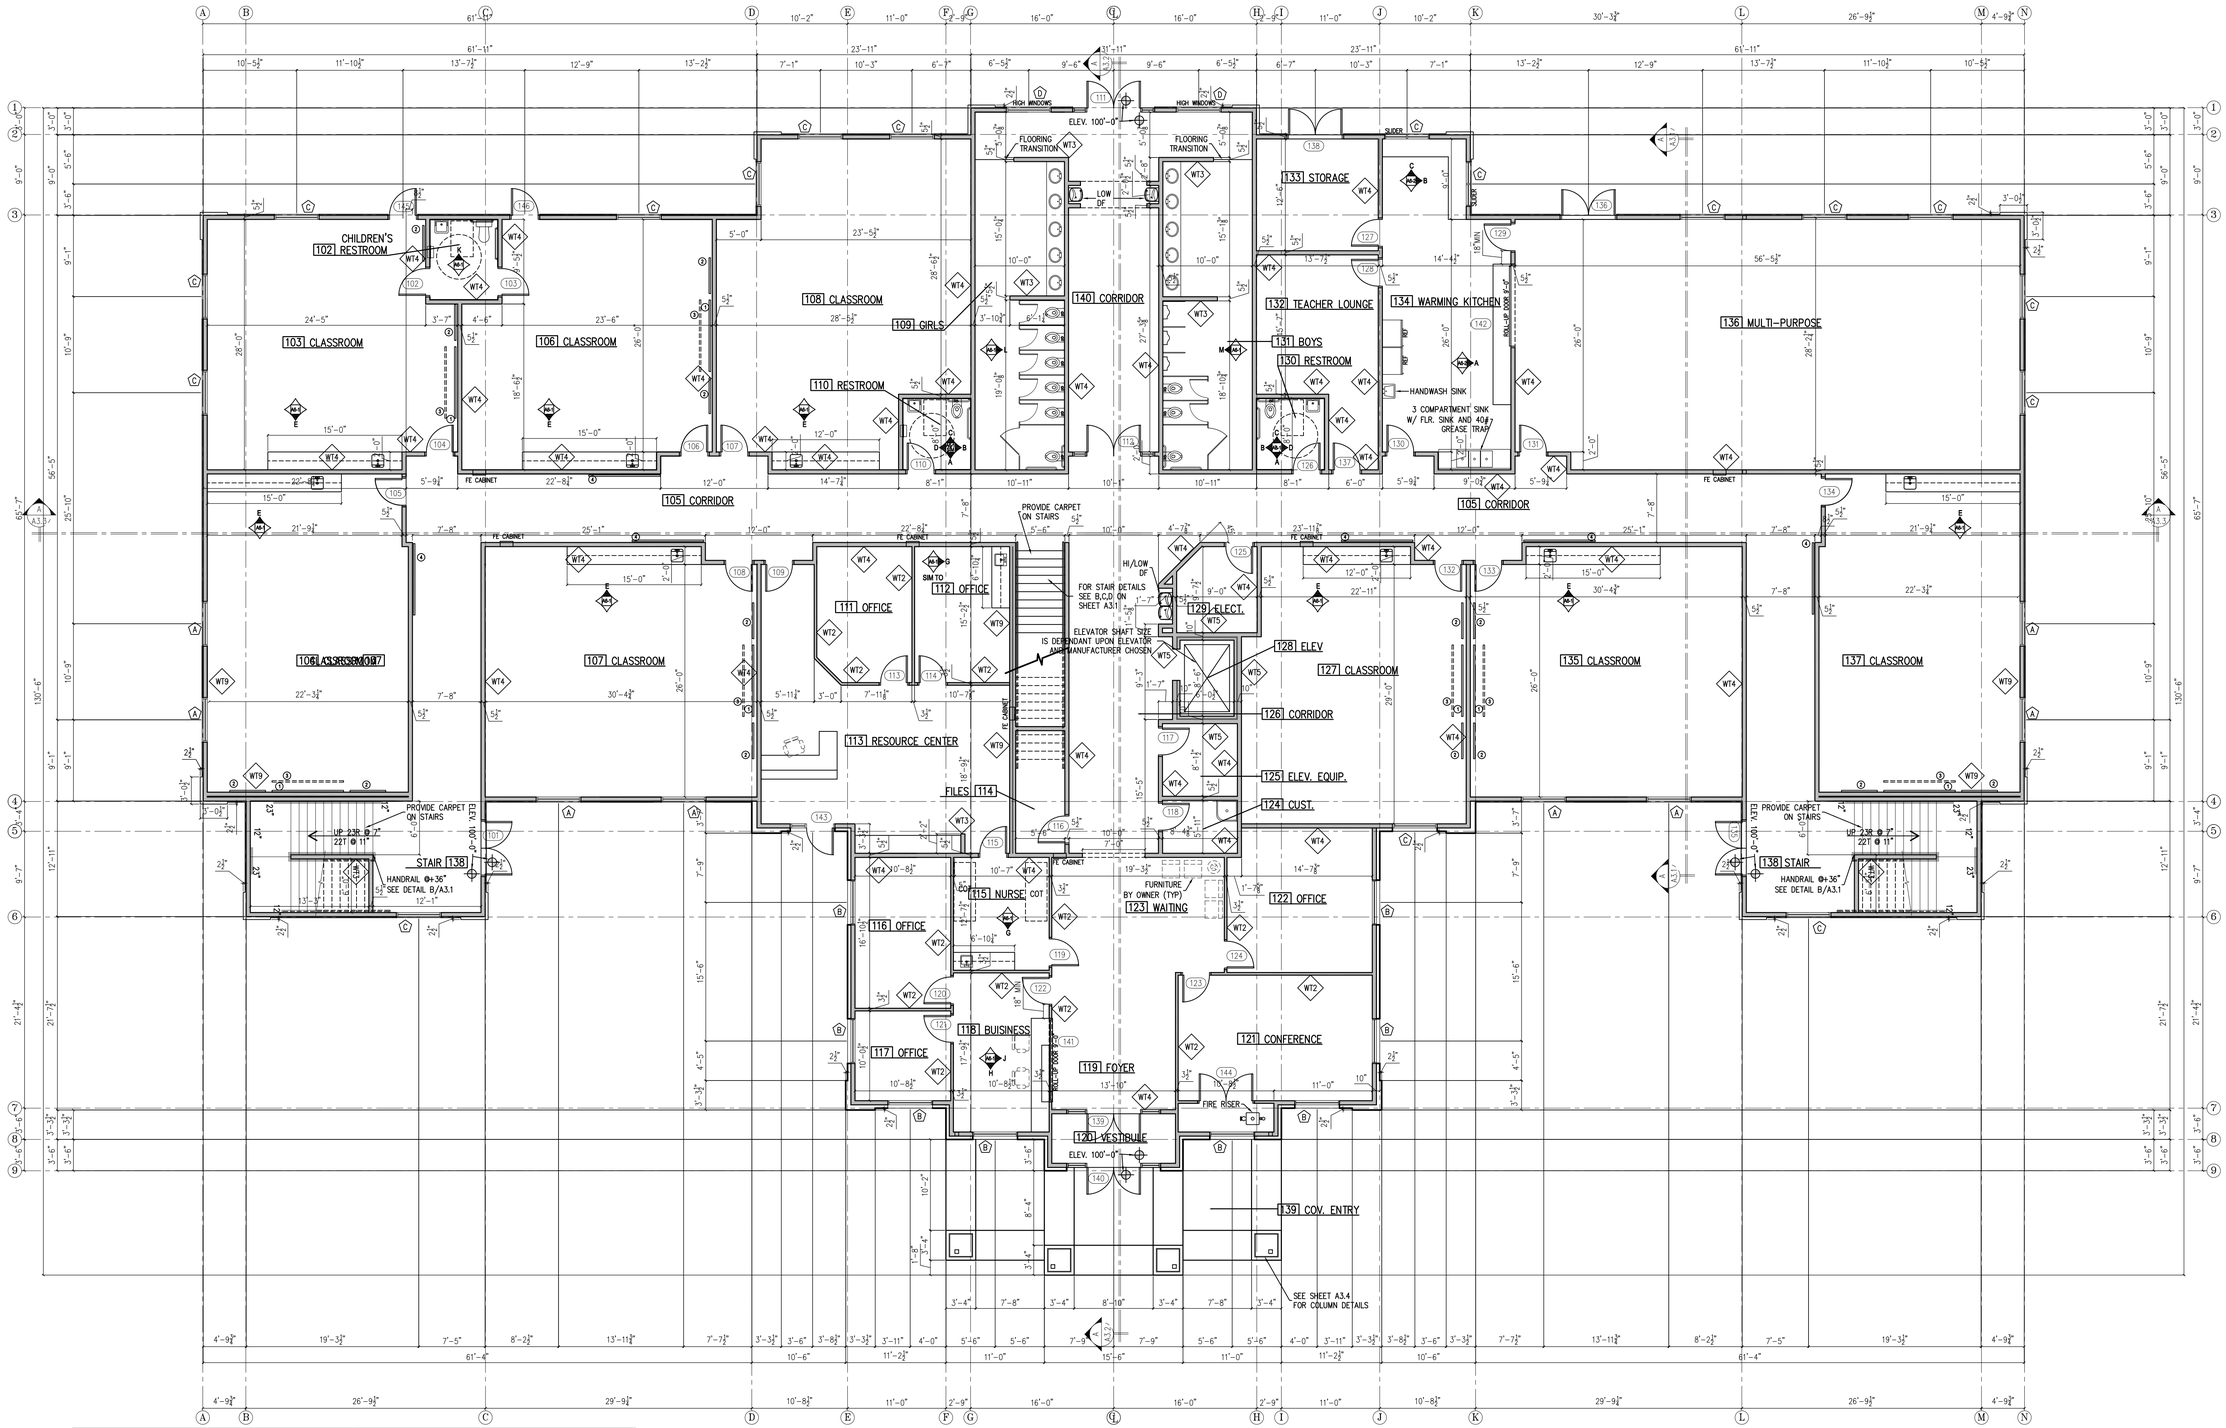

FIRST LEVEL FLOOR PLAN

SCALE: 1/8"=1'-0" 17,302 SQ. FT.

FINISH SCHEDULE

F1	CARPET- FIELD
F2	VCT - FEILD W/ BORDER OR ACCENT
F3	VCT
F4	CERAMIC TILE
F5	ENTRY MAT- (ROUGH FINISH)
B1	4" CARPET- TO MATCH CARPET
B2	4" RUBBER
B3	NOT USED
B4	CERAMIC TILE
W1	5/8" TYPE X GYPSUM BOARD - PAINTED - ORANGE PEEL TEXTURE
W2	ABUSE ROCK +48"
W3	CERAMIC TILE
W4	EPOXY PAINT
W5	CHAIR RAIL +48"; 2 TONE PAINT ABOVE/BELOW CHAIR RAIL
C1	5/8" TYPE C GYPSUM BOARD-SKIP TROWELL TEXTURED & PAINTED
C2	2x4 ACOUSTIC TILE ON SUSPENDED SYSTEM
C3	2x4 VINYL FACED ACOUSTIC TILE ON SUSPENDED SYSTEM

T1	WINDOW SILLS - VINYL
T2	WINDOW COVERINGS - WHITE 2" BLINDS

NOTE: SEE (AR A5.1) FOR TILE INSTALLATION DETAILS

1	4' x 8' WHITE BOARD	- BY OWNER
2	4' x 4' CORK BOARD (1/2")	- BY OWNER
3	PULL DOWN SCREEN	- BY OWNER
4	4' x 8' CORK BOARD (1/2") MOUNT ABOVE CHAIR RAIL	- BY OWNER

NOTE: SEE CIVIL DRAWINGS FOR LOCATIONS OF WALKS AND CURBS.

NOTE: SEE SHEET A4.1 & A4.2 FOR DOOR SCHEDULE AND DOOR/WINDOW TYPES

NOTE: CONTRACTOR TO FOLLOW MANUFACTURERS DETAILS FOR FLASHING, CAULKING FOR EXTERIOR WINDOWS AND DOORS

NOTE: EXTERIOR DIMENSIONS ARE TO BRICK WHERE OCCURS AND STUDS AT ALL OTHER LOCATIONS. GRIDS ARE AT EDGE OF SLAB.

NOTE: FOR STAIR DETAILS SEE STRUCTURAL

NOTE: SEE SHEET A3.5 FOR WALL TYPES.

NOTE: ALL EXTERIOR WALLS ARE SIMILAR TO (WT6)

NOTE: ALL CLASSROOM SINKS ARE TO BE PROVIDED WITH A BUBBLER DRINKING FOUNTAIN. AS PER SECTION 1109.3 (IBC) IF ALL SINK ARE PROVIDED WITHA BUBBLER DRINKING FOUNTAIN, 50% OF THOSE SINKS MUST BE USABLE BY PERSONS IN A WHEELCHAIR WITH A FORWARD APPROACH AND UNDER COUNTER KNEE SPACE AND TOE SPACE. SPOUT LOCATION AND HEIGHT AND WATER FLOW AS PER ANSI 117 602.1-602.6. THE OTHER 50% MUST MEET THE REQUIREMENTS FOR STANDING PERSONS.

PERMIT SET 11-3-12

THESE DRAWINGS OR ANY PARTS THEREOF, AS INSTRUMENTS OF SERVICE, REMAIN THE PROPERTY OF THE ARCHITECTS AND MAY NOT BE REPRODUCED OR USED ON OTHER WORK WITHOUT THEIR WRITTEN CONSENT

KEN HARRIS ARCHITECT
3520 NORTH UNIVERSITY AVENUE SUITE #200 PROVO UT 84604 PHONE 801 377-6303

AMERICAN CHARTER DEVELOPMENT

A NEW CHARTER SCHOOL FOR
ODYSSEY PREPARATORY ACADEMY
CASA GRANDE ARIZONA

LEVEL 1 FLOOR PLAN

DRAWN	
CHECKED	
DATE	OCTOBER 2012
SCALE	
JOB NO.	
SHEET	A1.2