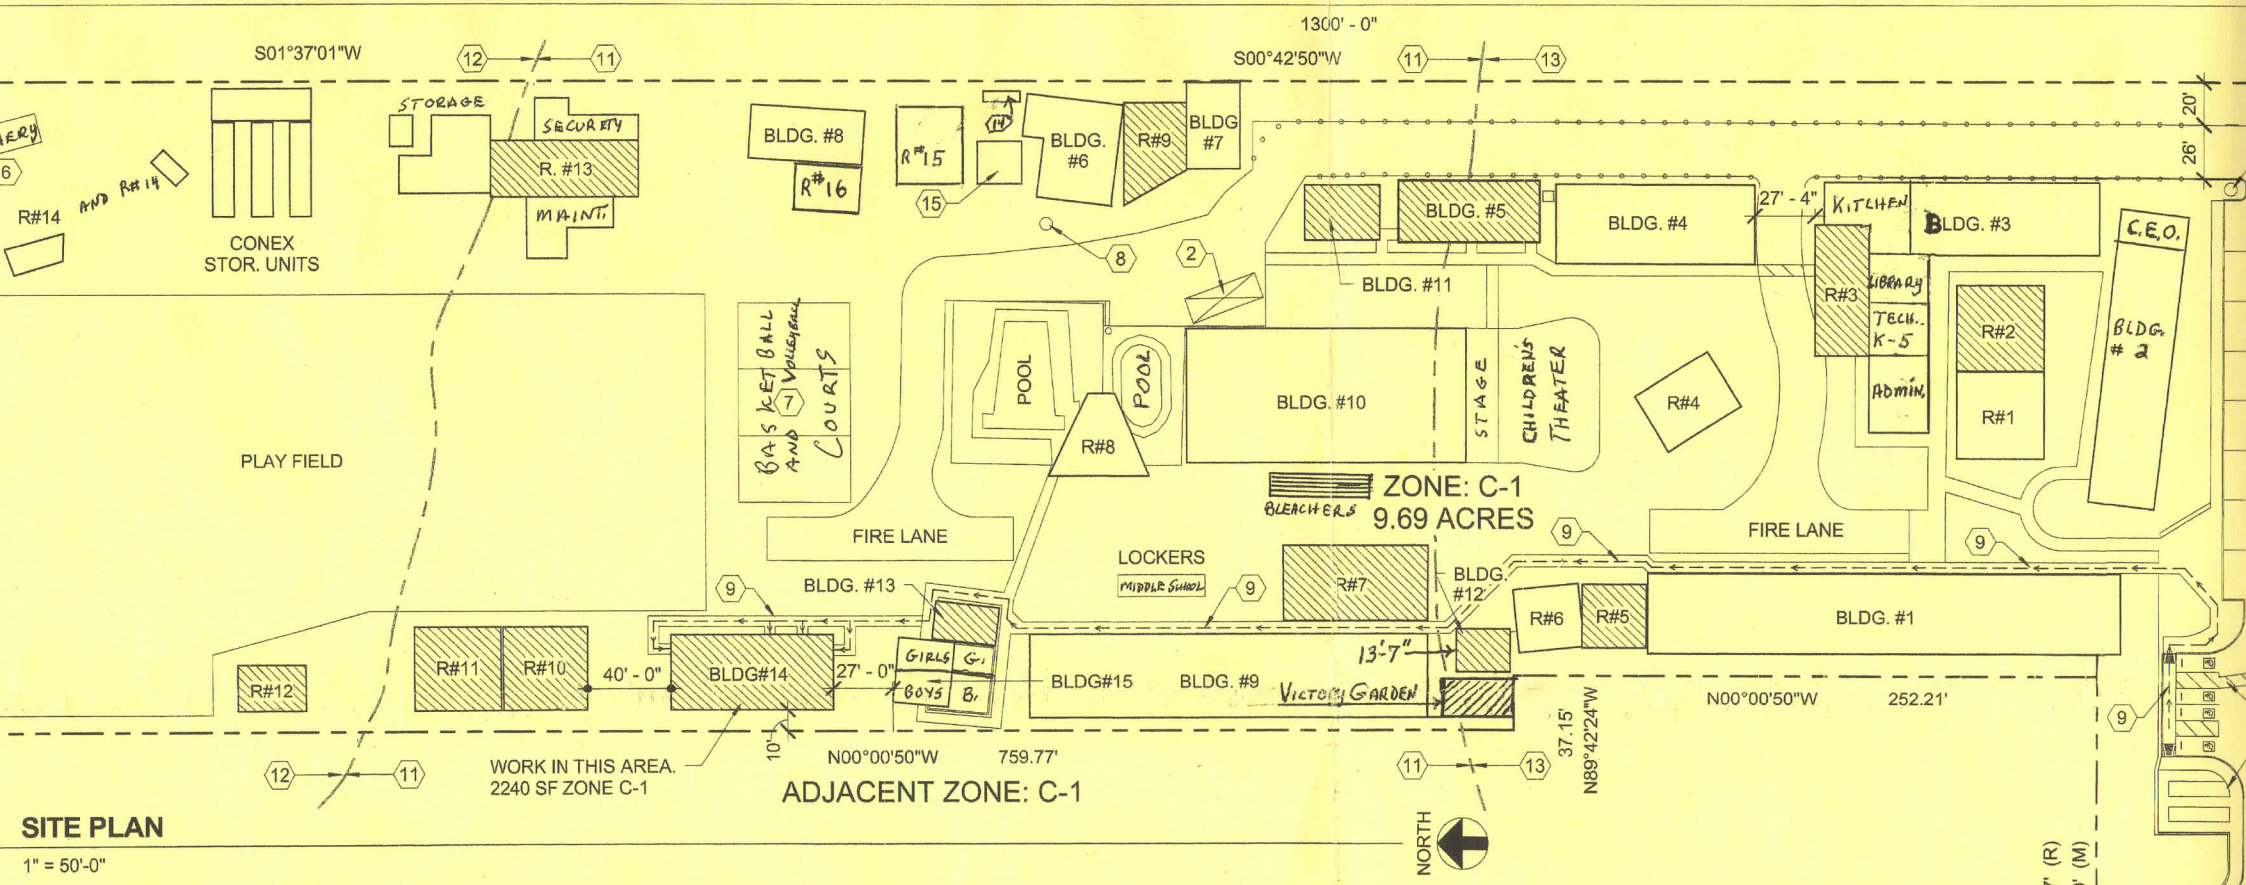

SITE PLAN

1" = 50'-0"

SQUARE FOOTAGE CALCULATIONS

BLDG#	BUILDING NAME	AREA
1.	10 PLEX CLASSROOMS	6,300
2.	6 PLEX CLASSROOMS/PRESIDENT-CEO	4,050
3.	4PLEX CLASSROOMS/KITCHEN	2,881
	ADMINISTRATION BUILDING/	1,674
	LIBRARY/REST ROOMS	1,609
4.	KINDERGARTEN CLASSROOMS	1,992
5.	SPEC. EDUCATION	1848
6.	PRE-KINDERGARTEN	1,611
7.	DAYCARE (PRE-SCHOOL)	966
8.	COMPUTER LAB	960
9.	9-PLEX CLASSROOMS	6,144
10.	ACTIVITY BUILDING	8,100
11.	ADMIN. ANNEX #2	875
12.	COPY/ STUDENT STORE	500
13.	ATHLETICS OFFICE	540
14.	MUSIC/M.P.R. BLDG.+K-5 SPANISH	2,700
15.	REST ROOM & SHOWER HOUSE	800
	TOTAL S.F.	49,450 S.F.

RAMADA S.F. CALCULATION	AREA
1. RAMADA #1	1,600
2. RAMADA #2	1,600
3. RAMADA #3	1,500
4. RAMADA #4	1,200
5. RAMADA #5	900
6. RAMADA #6	900
7. RAMADA #7	2,400
8. RAMADA #8	1,200
9. RAMADA #9	1,100
10. RAMADA #10	1,600
11. RAMADA #11	1,600
12. RAMADA #12	700
13. RAMADA #13	1,500
14. RAMADA #14 (TWO)	512
15. RAMADA #15	1,000
16. RAMADA #16	500
TOTAL S.F.	19,812 S.F.

THE 10 ACRE CAMPUS SITE OF

TUCSON COUNTRY DAY SCHOOL

"JANUARY - 2010"

9239 E. WRIGHTSTOWN ROAD

TUCSON, ARIZONA 85715

RICHARD COOPER