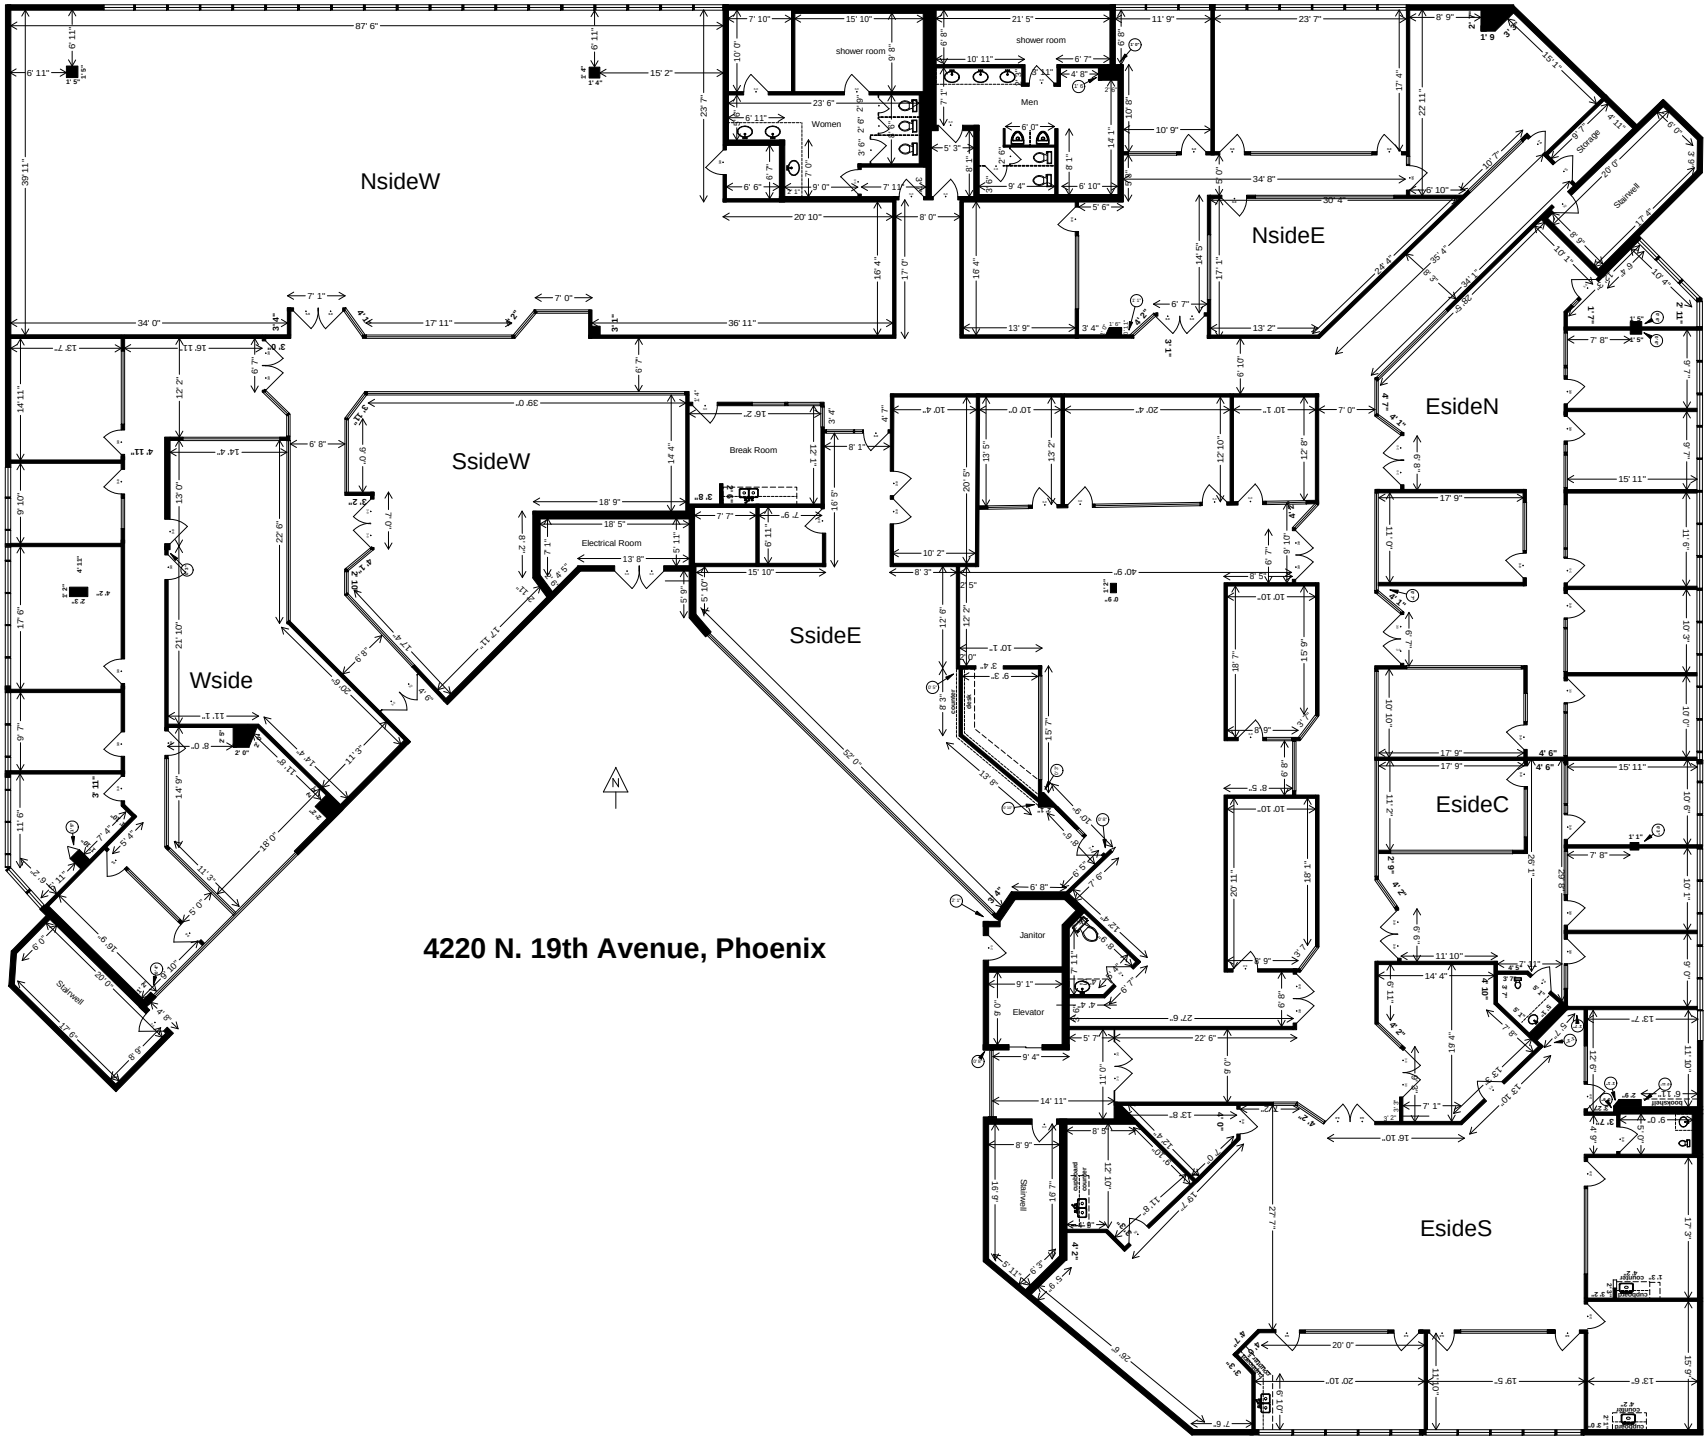
NsideW
NsideE
EsideN
SsideW
SsideE
EsideC
EsideS
Wside
shower room
Women
Men
Break Room
Electrical Room
Janitor
Elevator
Stairwell
Storage
4220 N. 19th Avenue, Phoenix