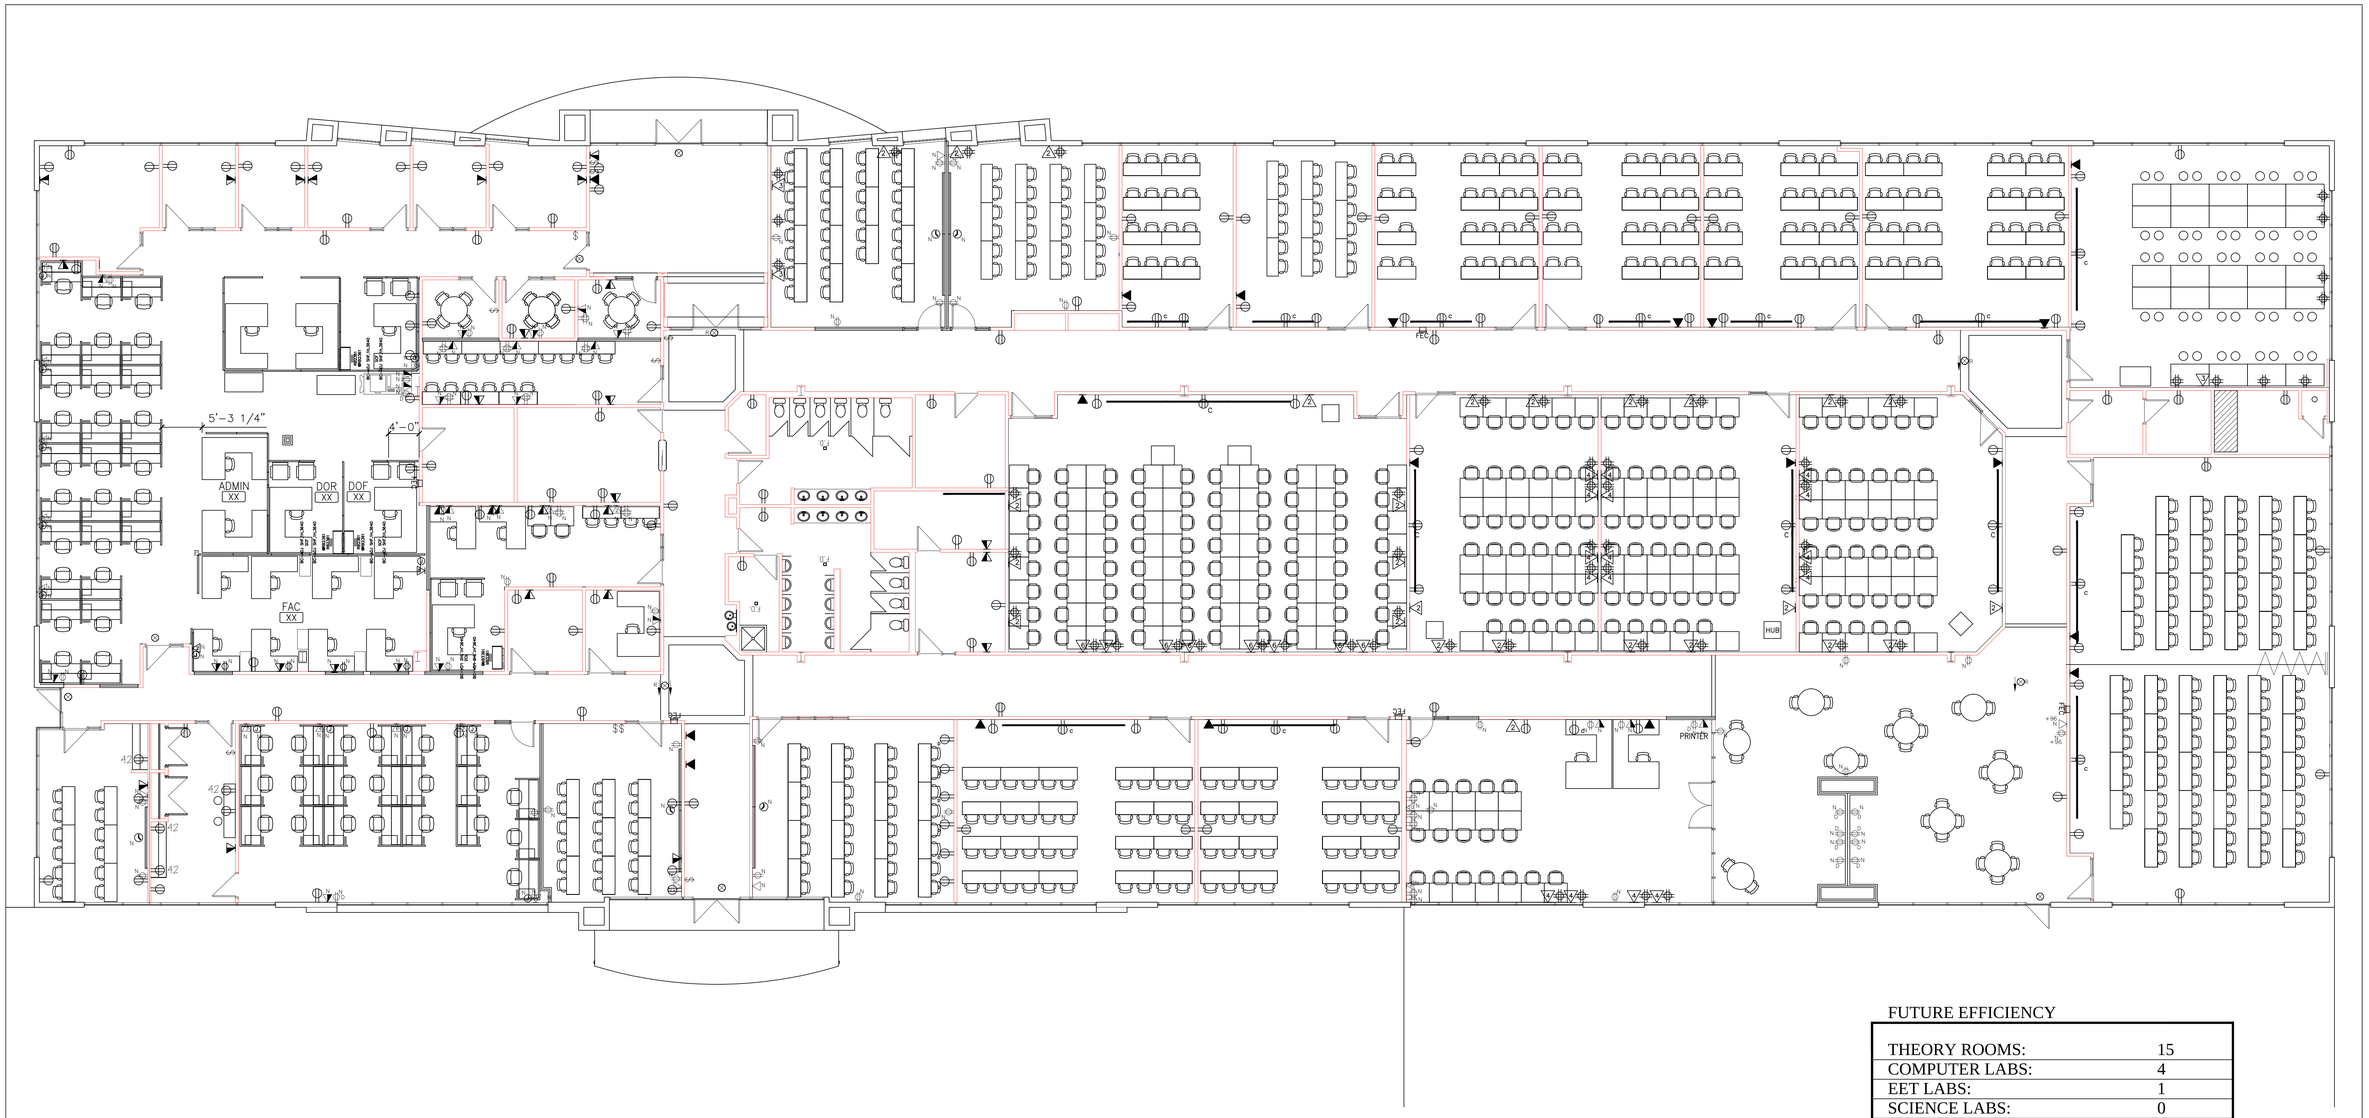

FUTURE EFFICIENCY

THEORY ROOMS:	15
COMPUTER LABS:	4
EET LABS:	1
SCIENCE LABS:	0
NURSING LAB:	0
INVASIVE LABS:	0
TOTAL CLASSROOMS:	20
TOTAL CLASSROOM SEATS:	662
TOTAL RSF	30,000
TOTAL SEATS PER 1,000 SQ.FT.:	22.07

ITT

13000 NORTH MERIDIAN ST.
CARMEL, IN. 46032-1404
317.706.9312

ITT EDUCATIONAL SERVICES, INC. HAS PROVIDED THIS DRAWING SOLELY FOR THE PURPOSE OF REPRESENTING DESIGN INTENT. ITT EDUCATIONAL SERVICES, INC. MAKES NO WARRANTY THAT THIS DRAWING ACCURATELY REPRESENTS ANY CONDITIONS, EXISTING OR FUTURE, AND ANY DATA PROVIDED BY ANY CONTRACTOR OR SUPPLIER. ANY CONTRACTOR PROVIDING WORK ON THIS PROJECT SHALL NOT RELY ON THIS DRAWING AS ACCURATE. ALL CONTRACTORS AND SUPPLIERS SHALL HAVE INDEPENDENT DUTY TO CONTRACTORS AND SUPPLIERS SHALL HAVE INDEPENDENT DUTY TO

NO.	DATE	COMMENTS
1.		
2.		

TYPE:
SQ. FT. 30,000
DRAWN BY:

ITT

5005 S. WENDLER DR.
TEMPE, AZ 85283

~SHEET

1 OF 1